

MEMO

To: All Contractors
From: Michelle Adams
Date: June 25, 2013
RE: PSC Women's Restroom Renovation
Project Number-BC00426705-C- Plumbing
Total Number of pages: 6

This memo and the attached documents represent Addendum 1 for the project named above. Included in this Addendum are the pre-bid sign in sheet and revised drawings. As stated at the Pre-bid Conference all questions must be submitted by 12:00pm EST on June 27, 2013. The final Addendum will be posted on Friday, June 28th. All Addenda should be acknowledged on the SE-331.

Thank you.



University of South Carolina Pre Bid Sign In Sheet

Columbia, South Carolina

Project Name & Number: PSC Women's Restroom Renovation-Plumbing -BC00426705
 Pre Bid Date & Time: 6/24/2013 @ 10:15 am

Name	Company	Address	Phone #	Email
Haiyan Lin	Carolina Supply & Services	P.O. Box 1011 Columbia, SC 29202	803-404-7163	haiyanlin55@gmail.com
Juana Brooks	USC Facilities	743 Greene St Columbia, SC	803-777-3596	jbrooks@usc.edu
Hakee Hikmet	USC Facilities	743 Greene St. Columbia, SC 29208	803-777-9994	hikmet@usc.edu
Morris Nussbaum	USC Facilities	743 Greene St. Columbia, SC 29204	803-777-1140	morrisn@mailbox.sc.edu

* Please make sure you list your company name as registered with LLR.
 * By signing and providing your email address, you are authorizing the University of South Carolina to send you information electronically.



University of South Carolina

Jones Building Women's Restroom Renovation

CP003366440 Columbia, SC

University of South Carolina
Jones PSC Restrooms Renovation
Columbia, SC



Compass 5 Partners, LLC
1329 State Street, Suite 200
Columbia, SC 29203
803.765.0838 compasspartners.com

Project Number: 05670013
FOR CONSTRUCTION

COVER SHEET
AND INDEX

Date: 04/11/13
Drawn: BRB
Checked: MJC
G000



LOCATION MAP
NO SCALE

PROJECT
LOCATION

ARCHITECT	
Compass 5 Partners, LLC 1329 State Street, Suite 200 Columbia, SC 29203 803.765.0838 compasspartners.com	
SHEET No.	DESCRIPTION
G000	COVER SHEET, GENERAL NOTES, AND LEGEND
G100	OVERALL LIFE SAFETY PLANS
A100	DEMOLITION PLAN
A100	RENOVATION PLAN
A101	REFLECTED CEILING PLAN
A102	FINISH PLAN AND FINISH SCHEDULE
A200	INTERIOR ELEVATIONS & MOUNTING HEIGHTS
A300	DETAILS AND CASEWORK SECTIONS

MECHANICAL & PLUMBING	
GMK Associates, Inc. 1501 Main Street, Suite 2100 Columbia, South Carolina 29201 803.256.0000 office 803.256.9810 fax	
SHEET No.	DESCRIPTION
M100	HVAC SCHEDULES AND DETAILS
M101	HVAC PLANS
M102	HVAC SPECIFICATIONS
P100	PLUMBING DEMOLITION PLAN, SPECIFICATIONS, SCHEDULES, AND LEGEND
P101	PLUMBING RENOVATION PLANS
P102	PLUMBING SPECIFICATIONS

ELECTRICAL	
GMK Associates, Inc. 1501 Main Street, Suite 2100 Columbia, South Carolina 29201 803.256.0000 office 803.256.9810 fax	
SHEET No.	DESCRIPTION
E11	ELECTRICAL DETAILS, SPECIFICATIONS, AND DEMOLITION PLAN
E21	ELECTRICAL FIRST FLOOR RENOVATION PLAN


FIRE PROTECTION	
Miss Engineering Associates 200 Oakhurst Road Columbia, South Carolina 29201 803.765.2556 office	
SHEET No.	DESCRIPTION



05/2013	Compass 5 Partners, LLC
Project Number	00000001
Revisions	FOR CONSTRUCTION
05/22/2013	

PLUMBING
RENOVATION
PLANS

Date:	04/24/2013
Drawn by:	WJ
Checked:	ELM
Project:	P101

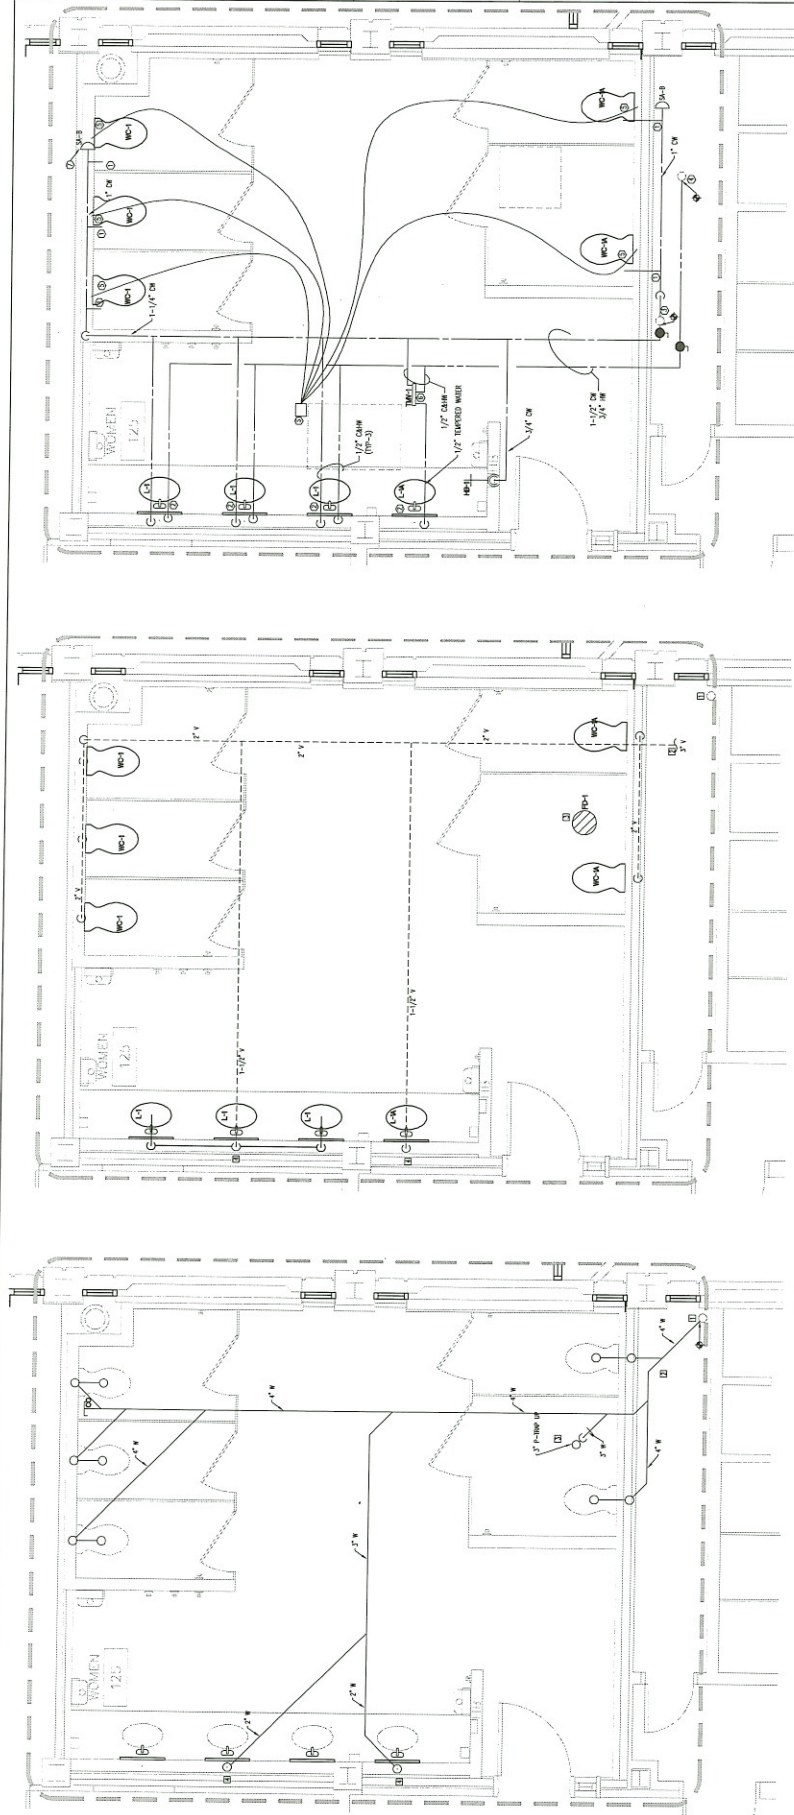

- WASTE DRAINAGE NOTES:
1. DRAINAGE AND 4" WASTE LINE BELOW FLOOR TO EXISTING WASTE SEWER.
 2. DRAINAGE AND 2" WASTE LINE ABOVE CEILING TO EXISTING WASTE SEWER.
 3. LOCATE AND RE-LOC.
 4. CORRECTED WASTE AND WASTE PIPING DRAIN TO WASTE STRUCTURE BELOW FLOOR.

- WASTEWATERING NOTES:
1. CONNECT NEW 1" DOMESTIC WASTE SUPPLY.
 2. CONNECT 1/2" DRAIN DOMESTIC WASTE SUPPLY.
 3. CONNECT NEW 1-1/2" TO SUPPLY TO EXISTING 2" WASTE.
 4. FILL EMPTY SINK AND SINKS.
 5. DRAINAGE AND 1/2" WASTE TO EXISTING 2" WASTE.
 6. DRAINAGE AND 1/2" WASTE TO EXISTING 2" WASTE.
1. BELOW FLOOR RENOVATION PLAN
1/2" = 1'-0"

2. WASTE & VENT PIPING RENOVATION PLAN
1/2" = 1'-0"

3. DOMESTIC PIPING RENOVATION PLAN
1/2" = 1'-0"

[illegible]