



NOTE SHEET NOTES:

01 16'x4' LIGHTWEIGHT STRUCTURAL CONCRETE SLAB W/ STEEL REINFORCING AND 3" CONCRETE (MIN. 14" TOTAL DEPTH). STEEL DECK IS 2 GAGE 100.

02 ALL ELEVATIONS ARE GIVEN RELATIVE TO ABSOLUTE DATUM OF 252'-8" (MSL).

03 ALL ELEVATIONS WITH ARCH AND C/D INDICATED.

04 TOP OF SLAB ELEVATIONS ARE APPROXIMATE. SEE ARCH. DWGS FOR EXACT ELEVATIONS.

05 SEE S3 SERIES FOR STRUCTURAL DETAILS, AND EDGE OF SLAB DIMENSIONS.

06 SEE S3 SERIES FOR COLUMN SCHEDULE AND DETAILS.

07 SEE S3 SERIES FOR TRUSS SCHEDULE AND DETAILS. SEE S4101 FOR TYPICAL CONNECTION STEEL FRAMING DETAILS.

08 "SWI" INDICATES STEEL FRAMING. SEE S3 SERIES FOR ELEVATIONS AND DETAILS FOR CONNECTIONS.

09 "EPMH" INDICATES EMBED PLATE FOR BEAM TO WALL CONNECTION. SEE 0254A FOR DETAILS.

10 "C" INDICATES COMPRESSION. WHEN YIELDS WOULD CROSS CASE CONNECTION. INDICATES OR COMPRESSION, HOWEVER YIELDS WOULD CROSS CASE CONNECTION.

USE BUSINESS PARTNERSHIP FOUNDATION
ON BEHALF OF
USE CAMPUS PLANNING & CONSTRUCTION

PROJECT NAME:
UNIVERSITY OF SOUTH CAROLINA
DARLA MOORE SCHOOL OF BUSINESS CONSTRUCTION
STRUCTURE

OSE PROJECT NUMBER:
H27-6069-AC-2

743 GREENE STREET
COLUMBIA, SC 29298
TEL: 803 777 4022 FAX: 803 777 0184

ARCHITECT:
RAFAEL VINOY ARCHITECTS PC
50 VANDAM STREET
NEW YORK, NY 10013
TEL 212 924 5060 FAX 212 924 5858

STRUCTURAL ENGINEER, MEP ENGINEER,
CIVIL ENGINEER, FIRE PROTECTION
ENGINEER
SC FIELDS & WILKINSON, SC
7501 MAIN STREET, FLOOR G
COLUMBIA, SC 29201-5801
TEL: 803 765 8320 FAX: 803 254 6209

TELECOMMUNICATIONS, AUDIOVISUAL & ACUSTICS:
JAFFE HOLDEN ACUSTICS, INC
1104 WASHINGTON STREET
NORWALK, CT 06854-3001
TEL 203 838 1467 FAX 203 838 4168

LANDSCAPE ARCHITECT:
GRIMPALE-COTTERILL ASSOCIATES
600 BELTLINE BOULEVARD
COLUMBIA, SC 29205
TEL: 803 738 9525 FAX

SURVEYOR:
DP FLEASHER & ASSOCIATES, INC
10 RESEARCH DRIVE
COLUMBIA, SC 29207-1116
TEL: 803 429 4028 FAX

BUILDING CODE:
HUGHES ASSOCIATES
6100 CROMWELL DRIVE, SUITE 817
BALTIMORE, MD 21227-1657
TEL 410 737 8677 FAX 410 737 8688

LIGHTING DESIGNER:
ONE LUX STUDIO LLC
39 WEST 13TH STREET
NEW YORK, NY 10011
TEL 212 207 5792 FAX 212 615 3700

FOOD & WASTE MANAGEMENT:
WILLIAM CARUSO & ASSOCIATES, INC
9200 E MINERAL AVE, SUITE 320
ENGLEWOOD, CO 80112
TEL: 303 649 1600 FAX: 303 649 1660


SEALING & WATERPROOFING:
RAFAEL VINOY ARCHITECTS PC
50 VANDAM STREET
NEW YORK, NY 10013
TEL 212 924 5060 FAX 212 924 5858

SPECIFICATIONS:
ROBERT SCHWARTZ & ASSOCIATES
589 5TH AVE, 17TH FLOOR
NEW YORK, NY 10018
TEL 212 691 3248 FAX 212 631 1613


BID PACKAGE 2:
STRUCTURE
DECEMBER 9, 201

PHASE

SEAL & SIGNATURE			
			

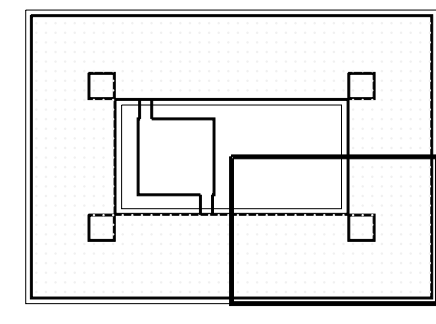

KEY PLAN & NORTH SIGN

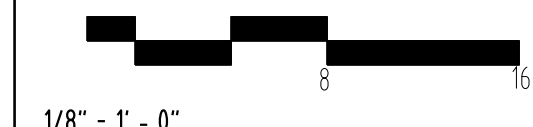

FRAMING PLAN
LEVEL 3
ZONE B

SHEET TITLE :

S1130B
SHEET NUMBER :



SHEET NOTES:


01. 8' 14" LIGHTWEIGHT STRUCTURAL CONCRETE SLAB W/ STEEL FIBER REINFORCING AND 3' COMPOSITE DECK (6" 14" TOTAL DEPTH). STEEL DECK IS 20 GAGE U.N.O.
02. TOP OF SLAB ELEVATIONS ARE GIVEN TO ABSOLUTE DATUM OF 252'-0" (MSL) COORDINATE WITH ARCH. AND CIVIL DRAWINGS.
03. TOP OF SLAB ELEVATIONS ARE GIVEN TO ABSOLUTE DATUM OF 252'-0" (MSL) FOR ALL TOP OF SLAB ELEVATIONS, SLAB SLOPES, AND EDGE OF SLAB DIMENSIONS.
04. SEE S4 SERIES FOR STRUCTURAL NOTES
05. SEE S3 SERIES FOR COLUMN SCHEDULE AND DETAILS.
06. SEE S4 SERIES FOR FRAMING SECTIONS AND DETAILS. SEE S4101 FOR TYPICAL SECTION THROUGH WALLS.
07. "SWF" INDICATES SHEAR WALLS. SEE S5 SERIES FOR ELEVATIONS AND DETAILS.
08. "MCM" INDICATES MOMENT CONNECTIONS. SEE 0194/102.
09. "SPR" INDICATES SPRING CONNECTIONS. SEE 0294/102.
10. "BPF" INDICATES BRACED FRAME. SEE S6 SERIES FOR DETAILS AND ELEVATIONS.
11. "CONTRACTOR COORDINATION REQUIRED." CONTRACTOR TO COORDINATE LOCATION WITH BPS CONTRACTOR. BPS CONTRACTOR TO COORDINATE LOCATION WITH ELEVATOR SUPPLIER.
12. "TENSION OR COMPRESSION." CONTRACTOR TO COORDINATE DESIGN VALUES ARE TENSION OR COMPRESSION, WHICHEVER YIELDS WORST CASE CONNECTION.

S1130C
SHEET NUMBER :



— • — : 2-HOUR FIRE RESISTANCE RATED STRUCTURAL WALL. SEE ARCH. DWGS.
FOR NON-STRUCTURAL FIRE RESISTANCE RATED WALLS.


01. 6" 1/4" LIGHTWEIGHT STRUCTURAL CONCRETE SLAB W/ STEEL FIBER
REINFORCING AND 3" COMPOSITE DECK (6 1/4" TOTAL DEPTH). STEEL DECK IS
20 GAGE U.N.O.
02. ALL DIMENSIONS ARE GIVEN RELATIVE TO ABSOLUTE DATUM OF 252'6.75" (MSL).
COORDINATE WITH ARCH. AND CIVIL DRAWINGS.
03. TOP OF SLAB ELEVATIONS ARE APPROXIMATE. SEE ARCH. DWGS FOR
ELEVATIONS. SEE 34 SERIES FOR ELEVATIONS AND DETAILS. SEE 35
SERIES FOR STRUCTURAL NOTES.
04. SEE 33 SERIES FOR FRAMING DETAILS AND DETAILS.
05. SEE 34 SERIES FOR FRAMING SECTIONS AND DETAILS. SEE S4101 FOR TYPICAL
COMPOSITE STEEL FRAMING DETAILS.
06. SEE 35 SERIES FOR FRAMING SECTIONS AND DETAILS.
07. "E" INDICATES MOMENT CONNECTION. SEE 01614/02.
08. "EPH" INDICATES EMBED PLATE FOR BEAM TO WALL CONNECTION. SEE 02641/02.
09. "E" IN INDICATES EMBED PLATE FOR BEAM TO COLUMN CONNECTION. SEE 04102/02.
10. "BFB" INDICATES BRACED FRAME. SEE 35 SERIES FOR DETAILS AND ELEVATIONS.
11. "VBF" ELEVATOR HOIST BEAM BELOW. BPP CONTRACTOR TO COORDINATE
LOCATION WITH ELEVATOR SUPPLIER. SEE 35 SERIES FOR DETAILS AND ELEVATIONS
WITH ELEVATOR SUPPLIER.
12. "T" INDICATES TENSION AXIAL FORCE FOR CONNECTION DESIGN. VALUES
ARE TENSION OR COMPRESSION, WHICHEVER YIELDS WORST CASE CONNECTION

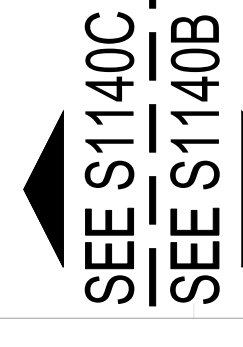

SHEET TITLE : _____

S1140

SHEET NUMBER : _____

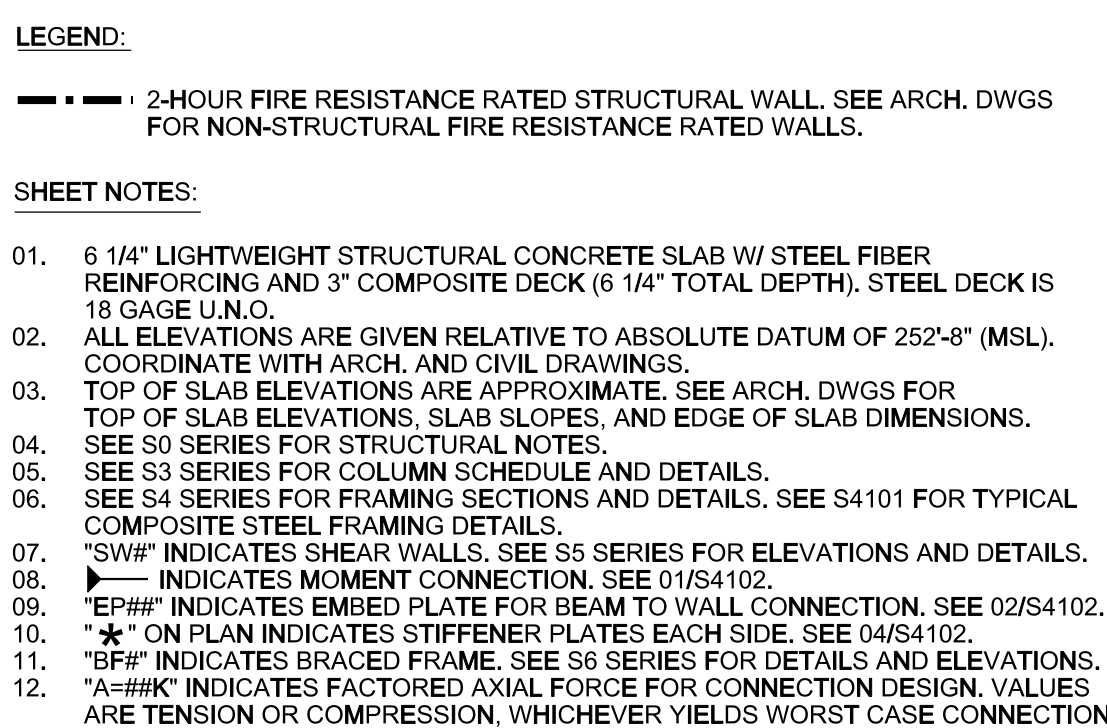




01. 6" 1/4 LIGHTWEIGHT STRUCTURAL CONCRETE SLAB W/ DEEP FIBER
REINFORCING AND 3" COMPOSITE DECK (6 1/4" TOTAL DEPTH, STEEL DECK IS
18 IN. U.C.)
02. ALL SLAB ELEVATIONS ARE GIVEN RELATIVE TO ABSOLUTE DATUM OF 252'-8" (MSL)
COORDINATE WITH ARCHIT. AND CIVIL DRAWINGS.
03. TOP OF SLAB ELEVATIONS ARE APPROXIMATE. SEE ARCH. DWGS FOR
VERTICAL CURVE DATA AND ELEVATION OF SLAB DIMENSIONS.
04. SEE S0 SERIES FOR STRUCTURAL NOTES
05. SEE S3 SERIES FOR CONNECTIONS AND DETAILS.
06. SEE S4 SERIES FOR FRAMING SECTIONS AND DETAILS, SEE S4101 FOR TYPICAL
COMPOSITE STEEL FRAMING DETAILS.
07. SEE S5 SERIES FOR ELEVATIONS AND DETAILS.
08. -P- INDICATES MOMENT CONNECTION. SEE 0154/102
09. -EPH- INDICATES EMBEDDED PIPE FOR BEAM TO WALL CONNECTION. SEE 0254/102.
10. -B- INDICATES BRACED FRAME. SEE S6 SERIES FOR DETAILS AND ELEVATIONS.
11. -FPH- INDICATES FACTORED AXIAL FORCE FOR CONNECTION DESIGN. VALUES
ARE IN KIPS. SEE 0154/102 FOR CONNECTION DESIGN DETAILS.

PHASE : _____

S1140B
SHEET NUMBER :

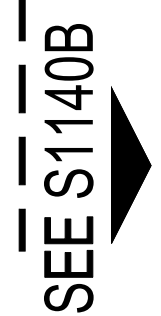

SHEET NOTES:

01. 6" 14' LIGHTWEIGHT STRUCTURAL CONCRETE SLAB WITH STEEL FIBER REINFORCING AND 3" COMPOSITE DECK (6" 14' TOTAL DEPTH). STEEL DECK IS 18 GAGE U.N.O.

02. ALL DIMENSIONS ARE GIVEN RELATIVE TO ABSOLUTE DATUM OF 252'-6" (MSL). COORDINATE WITH ARCH. AND CIVIL DRAWINGS.

03. TOP OF SLAB ELEVATIONS SHALL BE USED FOR THE ARCH. DWGS FOR TOP OF SLAB ELEVATIONS. SLAB SLOPES, AND EDGE OF SLAB DIMENSIONS.

04. SEE SERIES 5S FOR COLUMN SCHEDULE AND DETAILS.

05. SEE 5S SERIES FOR FRAMING SECTIONS AND DETAILS.

06. SEE 5A101 FOR TYPICAL COMPOSITE STEEL FRAMING DETAILS.

07. "SWH" INDICATES SHEAR WALLS. SEE SS SERIES FOR ELEVATIONS AND DETAILS.

08. "DWH" INDICATES DAMPPROOF WALLS. SEE SS SERIES FOR ELEVATIONS AND DETAILS.


09. "EWR" INDICATES EMBED PLATE FOR BEAM TO WALL CONNECTION. SEE 02/S4102.

10. "W" INDICATES WALL. SEE SS SERIES FOR ELEVATIONS AND DETAILS.

11. "BFF" INDICATED BRACE FRAME. SEE SS SERIES FOR DETAILS AND ELEVATIONS.

12. "FWM" INDICATES FACTORED ANAL FLOOR FOR CONNECTION DESIGN. VALUE SHALL BE PROVIDED BY ARCHITECT. YIELDS WORST CASE CONNECTION.

S11400
SHEET NUMBER :

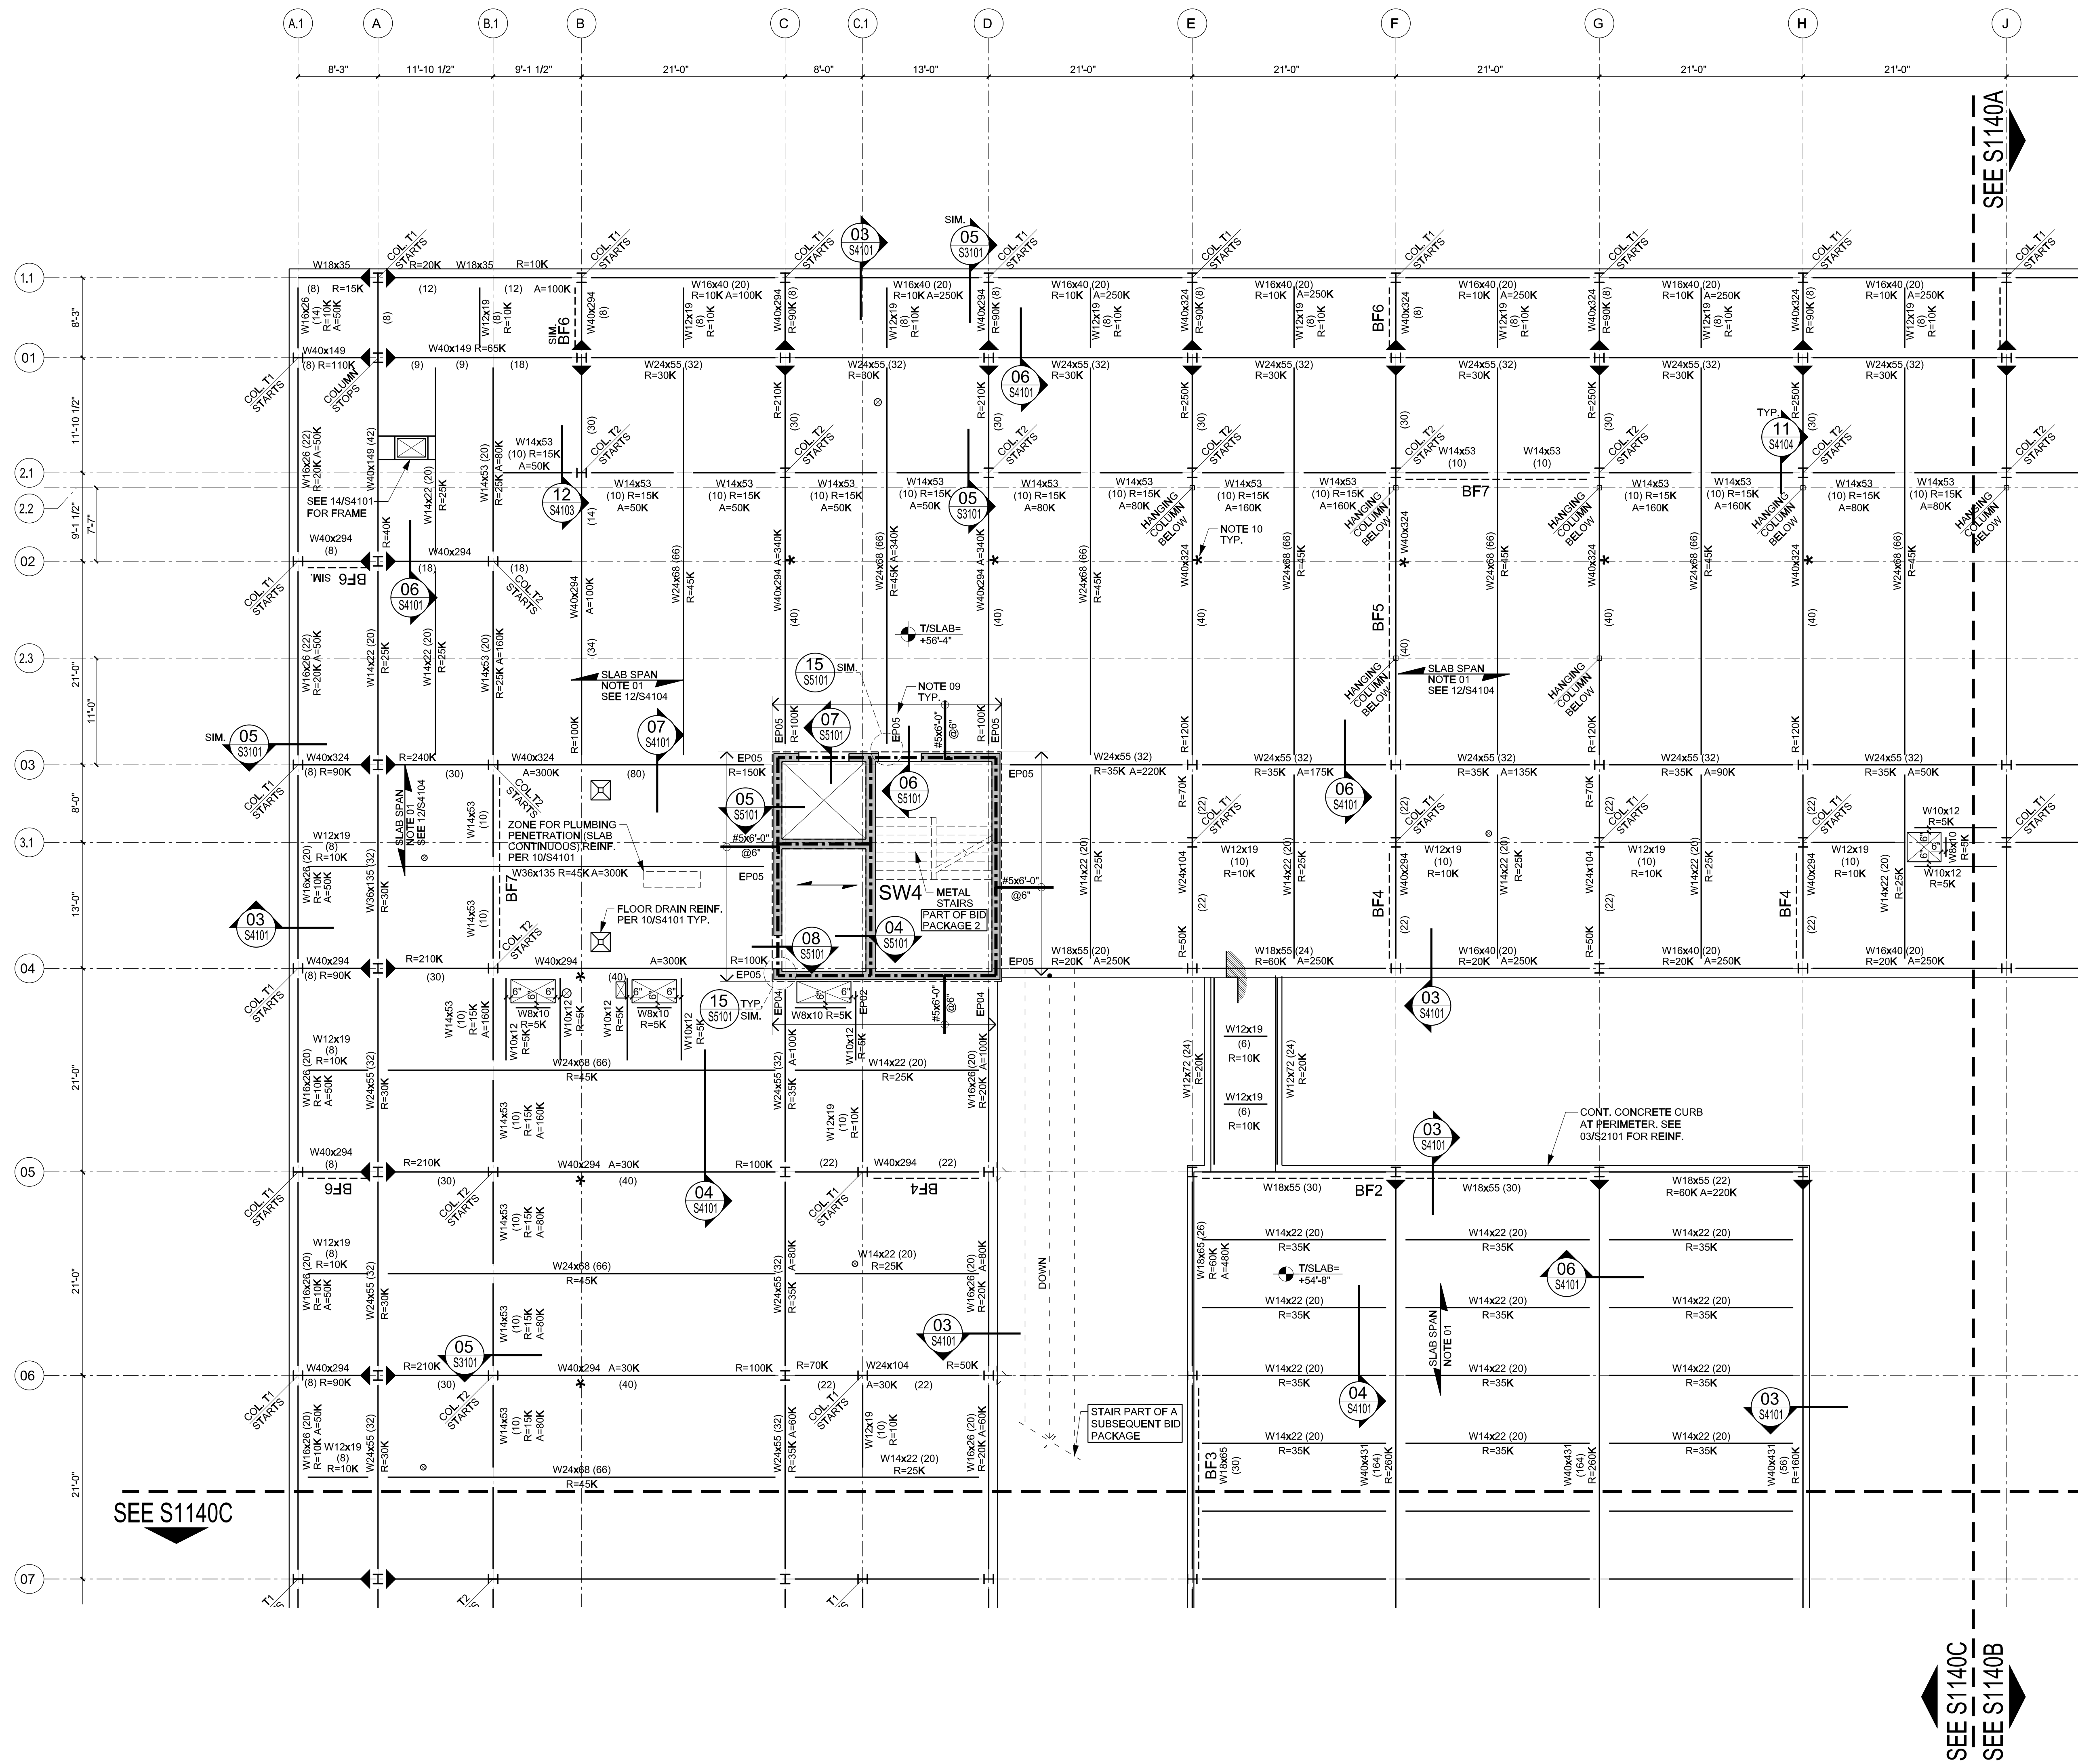

SEE S1140A
SEE S1140B

LEGEND:

--- 2-HOUR FIRE RESISTANCE RATED STRUCTURAL WALL. SEE ARCH. DWGS FOR NON-STRUCTURAL FIRE RESISTANCE RATED WALLS.

SHEET NOTES:

- 6 1/4" LIGHTWEIGHT STRUCTURAL CONCRETE SLAB W/ STEEL FIBER REINFORCING AND 3" COMPOSITE DECK (6 1/4" TOTAL DEPTH). STEEL DECK IS 18 GAGE U.N.O.
- ALL ELEVATIONS ARE GIVEN RELATIVE TO ABSOLUTE DATUM OF 252'-8" (MSL). COORDINATE WITH ARCH. AND CIVIL DRAWINGS.
- TOP OF SLAB ELEVATIONS ARE APPROXIMATE. SEE ARCH. DWGS FOR TOP OF SLAB ELEVATIONS, SLAB SLOPES, AND EDGE OF SLAB DIMENSIONS.
- SEE S0 SERIES FOR STRUCTURAL NOTES.
- SEE S3 SERIES FOR COLUMN SCHEDULE AND DETAILS.
- SEE S4 SERIES FOR FRAMING SECTIONS AND DETAILS. SEE S4101 FOR TYPICAL COMPOSITE STEEL FRAMING DETAILS.
- "SWF" INDICATES SHEAR WALLS. SEE S5 SERIES FOR ELEVATIONS AND DETAILS.
- "I" INDICATES MOMENT CONNECTION. SEE 01/S4102.
- "EPW" INDICATES EMBED PLATE FOR BEAM TO WALL CONNECTION. SEE 02/S4102.
- "S" ON PLAN INDICATES STIFFENER PLATES EACH SIDE. SEE 04/S4102.
- "BF" INDICATES BRACED FRAME. SEE S6 SERIES FOR DETAILS AND ELEVATIONS.
- "K" INDICATES FACTORED AXIAL FORCE FOR CONNECTION DESIGN. VALUES ARE TENSION OR COMPRESSION, WHICHEVER YIELDS WORST CASE CONNECTION.

USC BUSINESS PARTNERSHIP FOUNDATION
ON BEHALF OF
USC CAMPUS PLANNING & CONSTRUCTION

PROJECT NAME:
UNIVERSITY OF SOUTH CAROLINA
DARLA MOORE SCHOOL OF BUSINESS CONSTRUCTION
STRUCTURE

OSE PROJECT NUMBER:
H27-6069-AC-2

743 GREENE STREET
COLUMBIA, SC 29298
TEL: 803 777 4022 FAX: 803 777 0484

ARCHITECT:
RAFAEL VINOLY ARCHITECTS PC
50 VANDAM STREET
NEW YORK, NY 10013
TEL: 212 924 5860 FAX: 212 924 5858

STRUCTURAL ENGINEER, MEP ENGINEER,
CIVIL ENGINEER, FIRE PROTECTION
ENGINEER:
STEVENS & WILKINSON, SC
1501 MAIN STREET, FLOOR G
COLUMBIA, SC 29201-5801
TEL: 803 765 0320 FAX: 803 254 6209

TELECOMMUNICATIONS, AUDIOVISUAL & ACoustICS:
JAFFE HOLDEN ACOUSTICS, INC.
114A WASHINGTON STREET
NORWALK, CT 06854-3007
TEL: 403 938 4167 FAX: 403 938 4168

LANDSCAPE ARCHITECT:
GRUBBALL, COTTELL ASSOCIATES
600 BELTLINE BOULEVARD
COLUMBIA, SC 29205
TEL: 803 738 9525 FAX:

SURVEYOR:
BP BARBER & ASSOCIATES, INC.
101 RESEARCH DRIVE
COLUMBIA, SC 29203-1116
TEL: 803 429 4028 FAX:

BUILDING CODE:
HUGHES ASSOCIATES
3610 COMMERCE DRIVE, SUITE 817
BALTIMORE, MD 21277-1652
TEL: 410 737 8017 FAX: 410 737 8688

LIGHTING DESIGNER:
ONE LUX STUDIO, LLC
39 WEST 13TH STREET
NEW YORK, NY 10011
TEL: 212 201 5792 FAX: 212 675 3700

FOOD & WASTE MANAGEMENT:
WILLIAM CARUSO & ASSOCIATES, INC.
5200 E. MINERAL AVE., SUITE 320
ENGLEWOOD, CO 80112
TEL: 303 649 1600 FAX: 303 649 1660

SIGNAGE & WAYFINDING:
RAFAEL VINOLY ARCHITECTS PC
50 VANDAM STREET
NEW YORK, NY 10013
TEL: 212 924 5860 FAX: 212 924 5858


SPECIFICATIONS:
ROBERT SCHWARTZ & ASSOCIATES
589 8TH AVE., 17TH FLOOR
NEW YORK, NY 10018
TEL: 212 691 3248 FAX: 212 633 1613

BID PACKAGE 2:
STRUCTURE
DECEMBER 9, 2011

PHASE:

SEAL & SIGNATURE

NO.	DATE	NO.	DATE	NO.	DATE
1	2011.12.09	2	2011.11.30	3	2011.11.14
4	2011.11.14	5	2011.10.19	6	2011.10.10
7	2011.08.05	8	2011.07.22	9	2011.04.29
10	2011.04.29	11	2011.04.29	12	2011.04.29

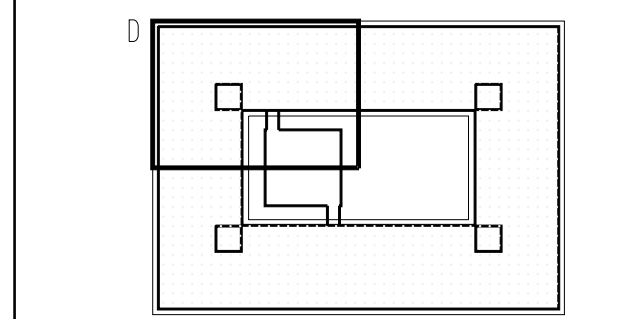

KEY PLAN & NORTH SIGN

1/8" = 1' - 0"

FRAMING PLAN
LEVEL 4
ZONE D

SHEET TITLE:

S1140D

SHEET NUMBER:

