

USC BUSINESS PARTNERSHIP FOUNDATION
ON BEHALF OF
USC CAMPUS PLANNING & CONSTRUCTION

PROJECT NAME:
UNIVERSITY OF SOUTH CAROLINA
DARLA MOORE SCHOOL OF BUSINESS CONSTRUCTION
STRUCTURE

OSE PROJECT NUMBER:
H27-6069-AC-2

743 GREENE STREET
COLUMBIA, SC 29298
TEL: 803 777 4022 FAX: 803 777 0484

ARCHITECT:
RAFAEL VINOLY ARCHITECTS PC
50 VANDAM STREET
NEW YORK, NY 10013
TEL: 212 924 5060 FAX: 212 924 5858

STRUCTURAL ENGINEER, MEP ENGINEER,
CIVIL ENGINEER, FIRE PROTECTION
ENGINEER:
STEVENS & WILKINSON, SC
1501 MAIN STREET, FLOOR G
COLUMBIA, SC 29201-5801
TEL: 803 765 0320 FAX: 803 254 6209

TELECOMMUNICATIONS, AUDIOVISUAL & ACOUSTICS:
 JAFFE HOLDEN ACOUSTICS, INC.
 114A WASHINGTON STREET
 NORWALK, CT 06854-3007
 TEL: 203 838 4167 FAX: 203 838 4168

LANDSCAPE ARCHITECT:
GRIMBALL-COTTERILL ASSOCIATES
600 BELTLINE BOULEVARD
COLUMBIA, SC 29205
TEL: 803 738 9525 FAX:

SURVEYOR:
BP BARBER & ASSOCIATES, INC.
101 RESEARCH DRIVE
COLUMBIA, SC 29202-1116
TEL: 803 429 4028 FAX:

BUILDING CODE:
HUGHES ASSOCIATES
3610 COMMERCE DRIVE, SUITE 817
BALTIMORE, MD 21227-1652
TEL: 410 737 8677 FAX: 410 737 8688

LIGHTING DESIGNER
ONE LUX STUDIO, LLC
39 WEST 13TH STREET
NEW YORK, NY 10011
TEL: 212 201 5792 FAX: 212 615 3700

FOOD & WASTE MANAGEMENT:
WILLIAM CARUSO & ASSOCIATES, INC.
8055 EAST TUFTS AVE, SUITE 1320
DENVER, CO 80237
TEL: 303.649.1600 FAX: 303.649.1660

SIGNAGE & WAYFINDING:
RAFAEL VINOLY ARCHITECTS PC
50 VANDAM STREET
NEW YORK, NY 10013
TEL: 212 924 5060 FAX: 212 924 5858

SPECIFICATIONS:
ROBERT SCHWARTZ & ASSOCIATES
589 8TH. AVE., 17TH. FLOOR
NEW YORK, NY 10018
TEL: 212 691 3248 FAX: 212 633 1613


BID PACKAGE 2:
STRUCTURE
DECEMBER 09, 2011

PHASE : _____

SEAL & SIGNATURE

[illegible]

ISSUE	ISSUE	ISSUE	ISSUE	ISSUE	ISSUE
-------	-------	-------	-------	-------	-------

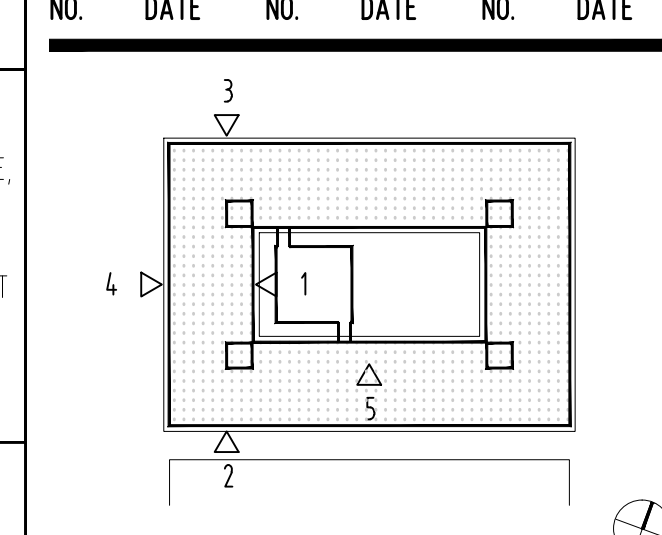

KEY PLAN & NORTH SIGN
IF THIS DRAWING IS NOT 30" X 42" IT IS A REDUCED PRINT
REFER TO GRAPHIC SCALE





0 X 2X

$\frac{1}{8} \cdot 2X^2 = \frac{1}{4} X^2$

ELEVATIONS
FOUNDATION WALLS

SHEET TITLE :


A4112
SHEET NUMBER:

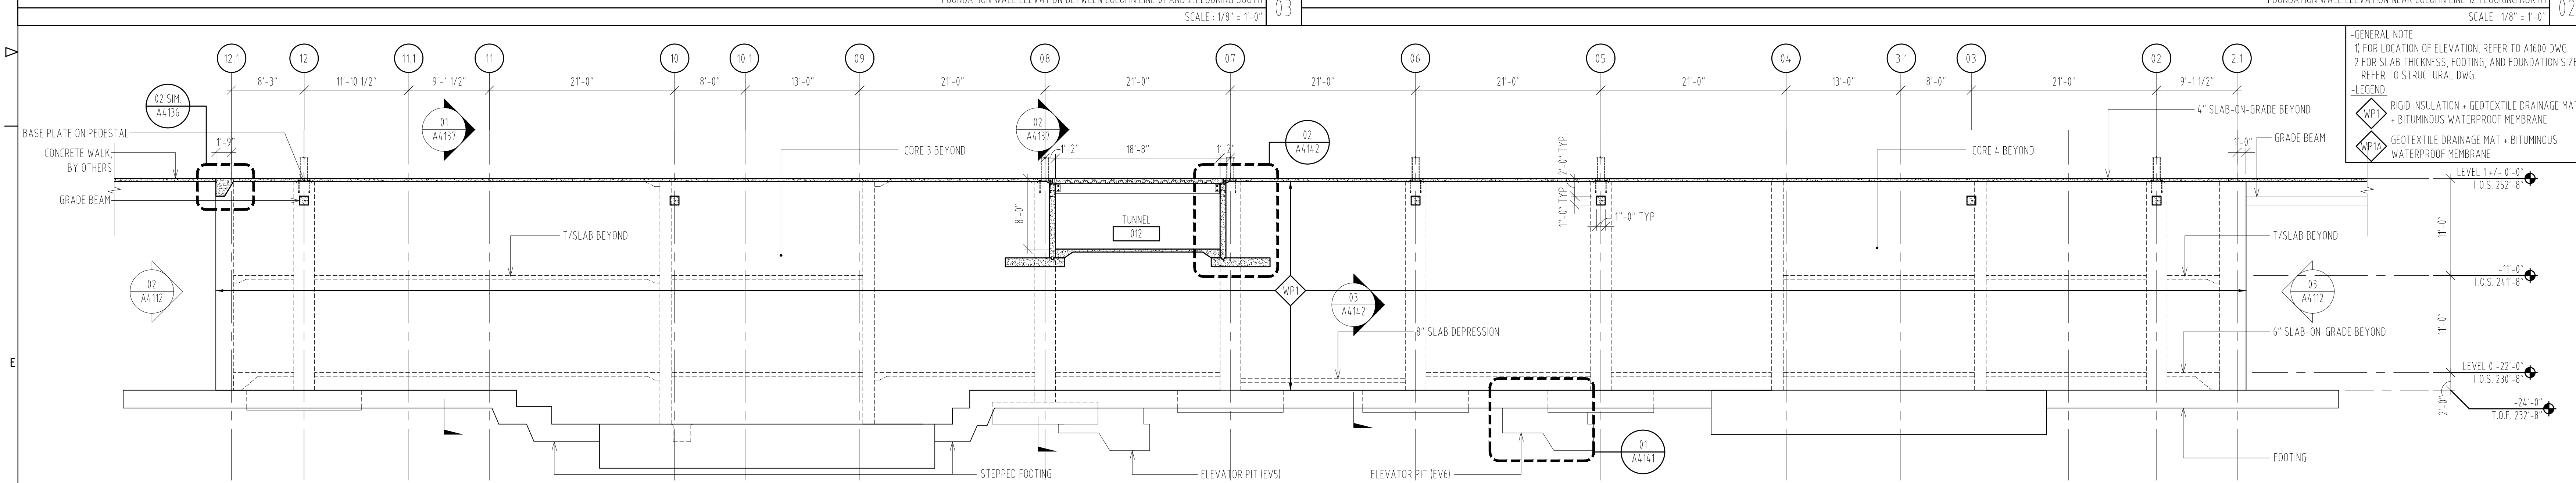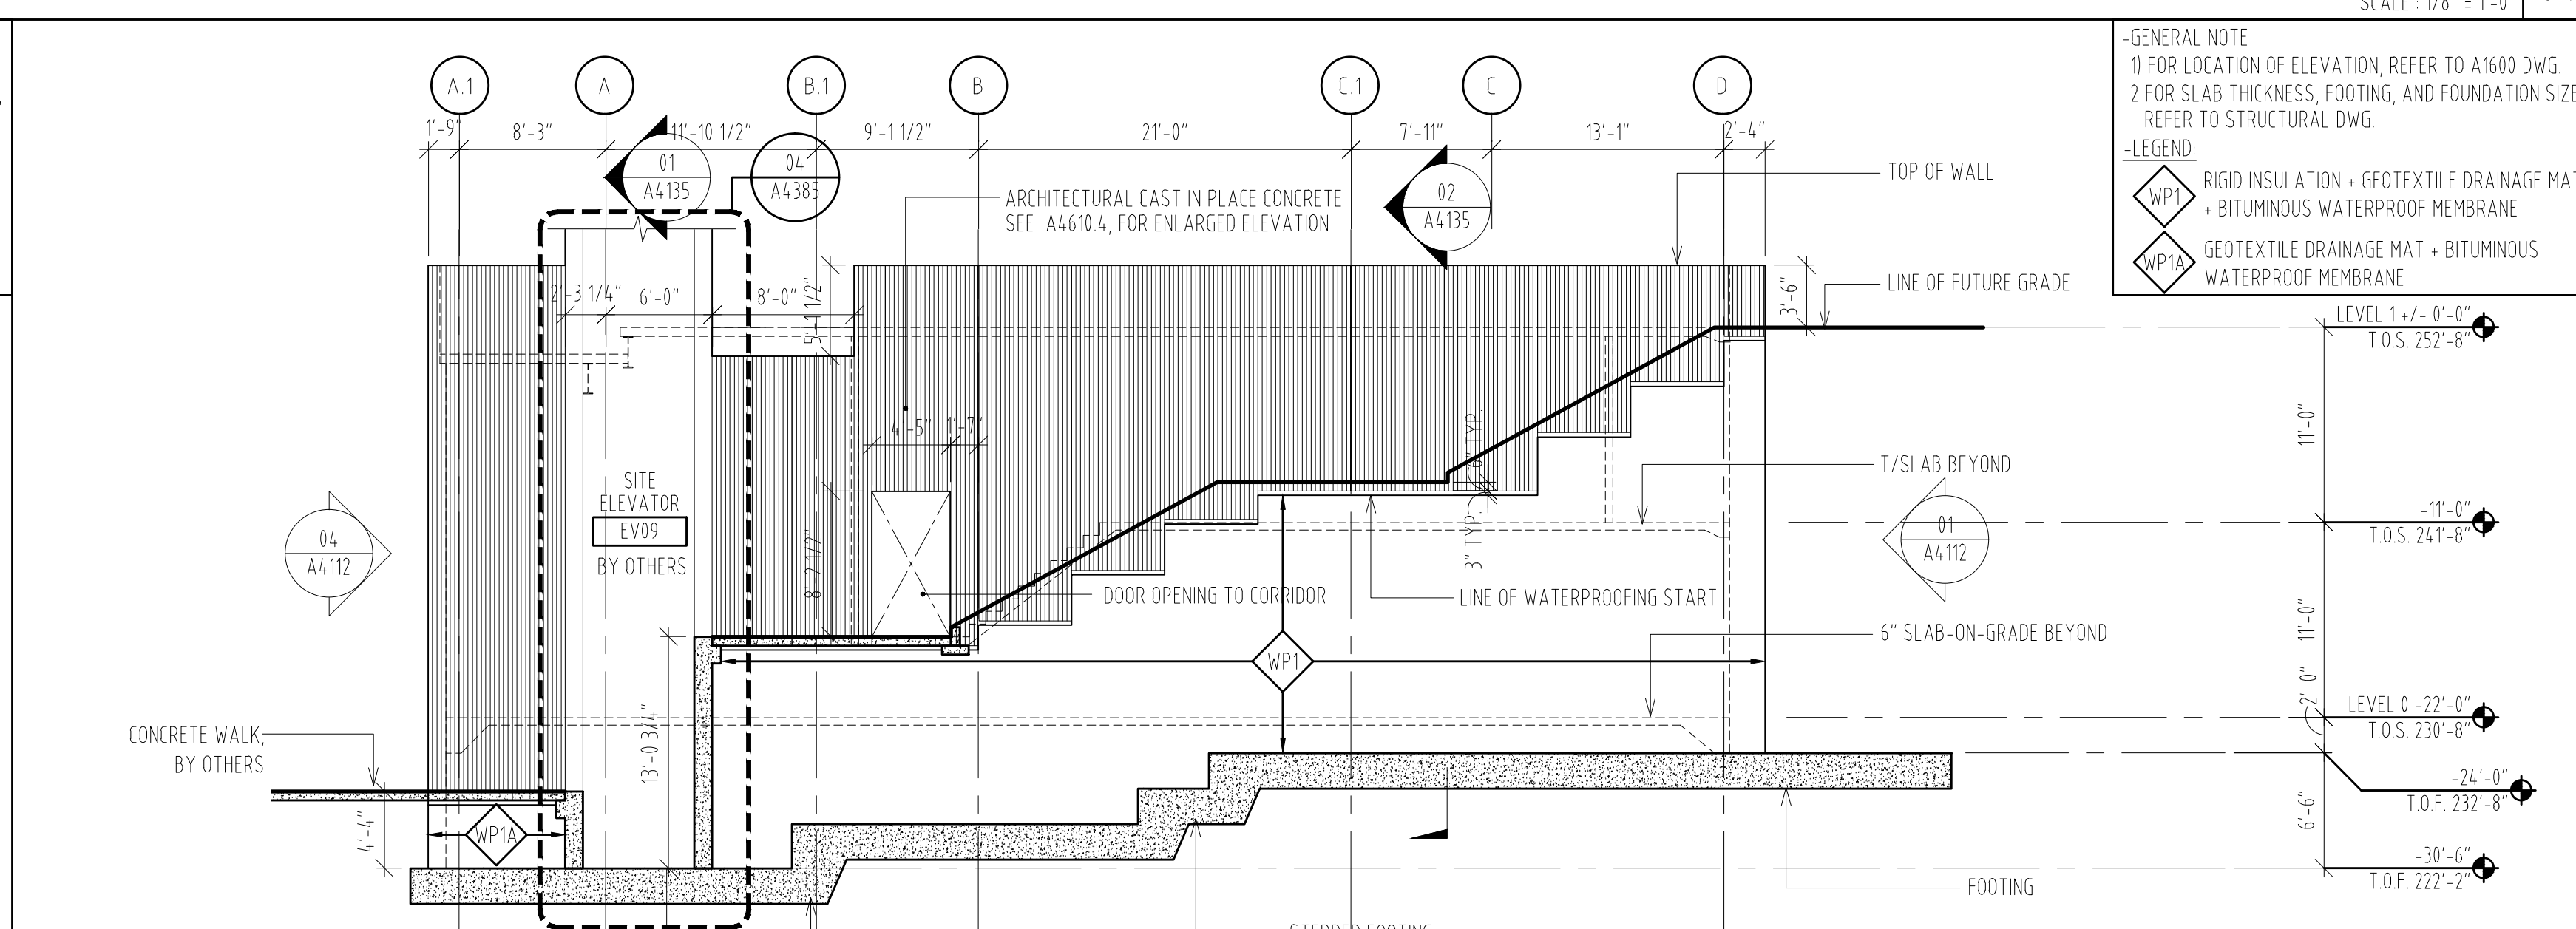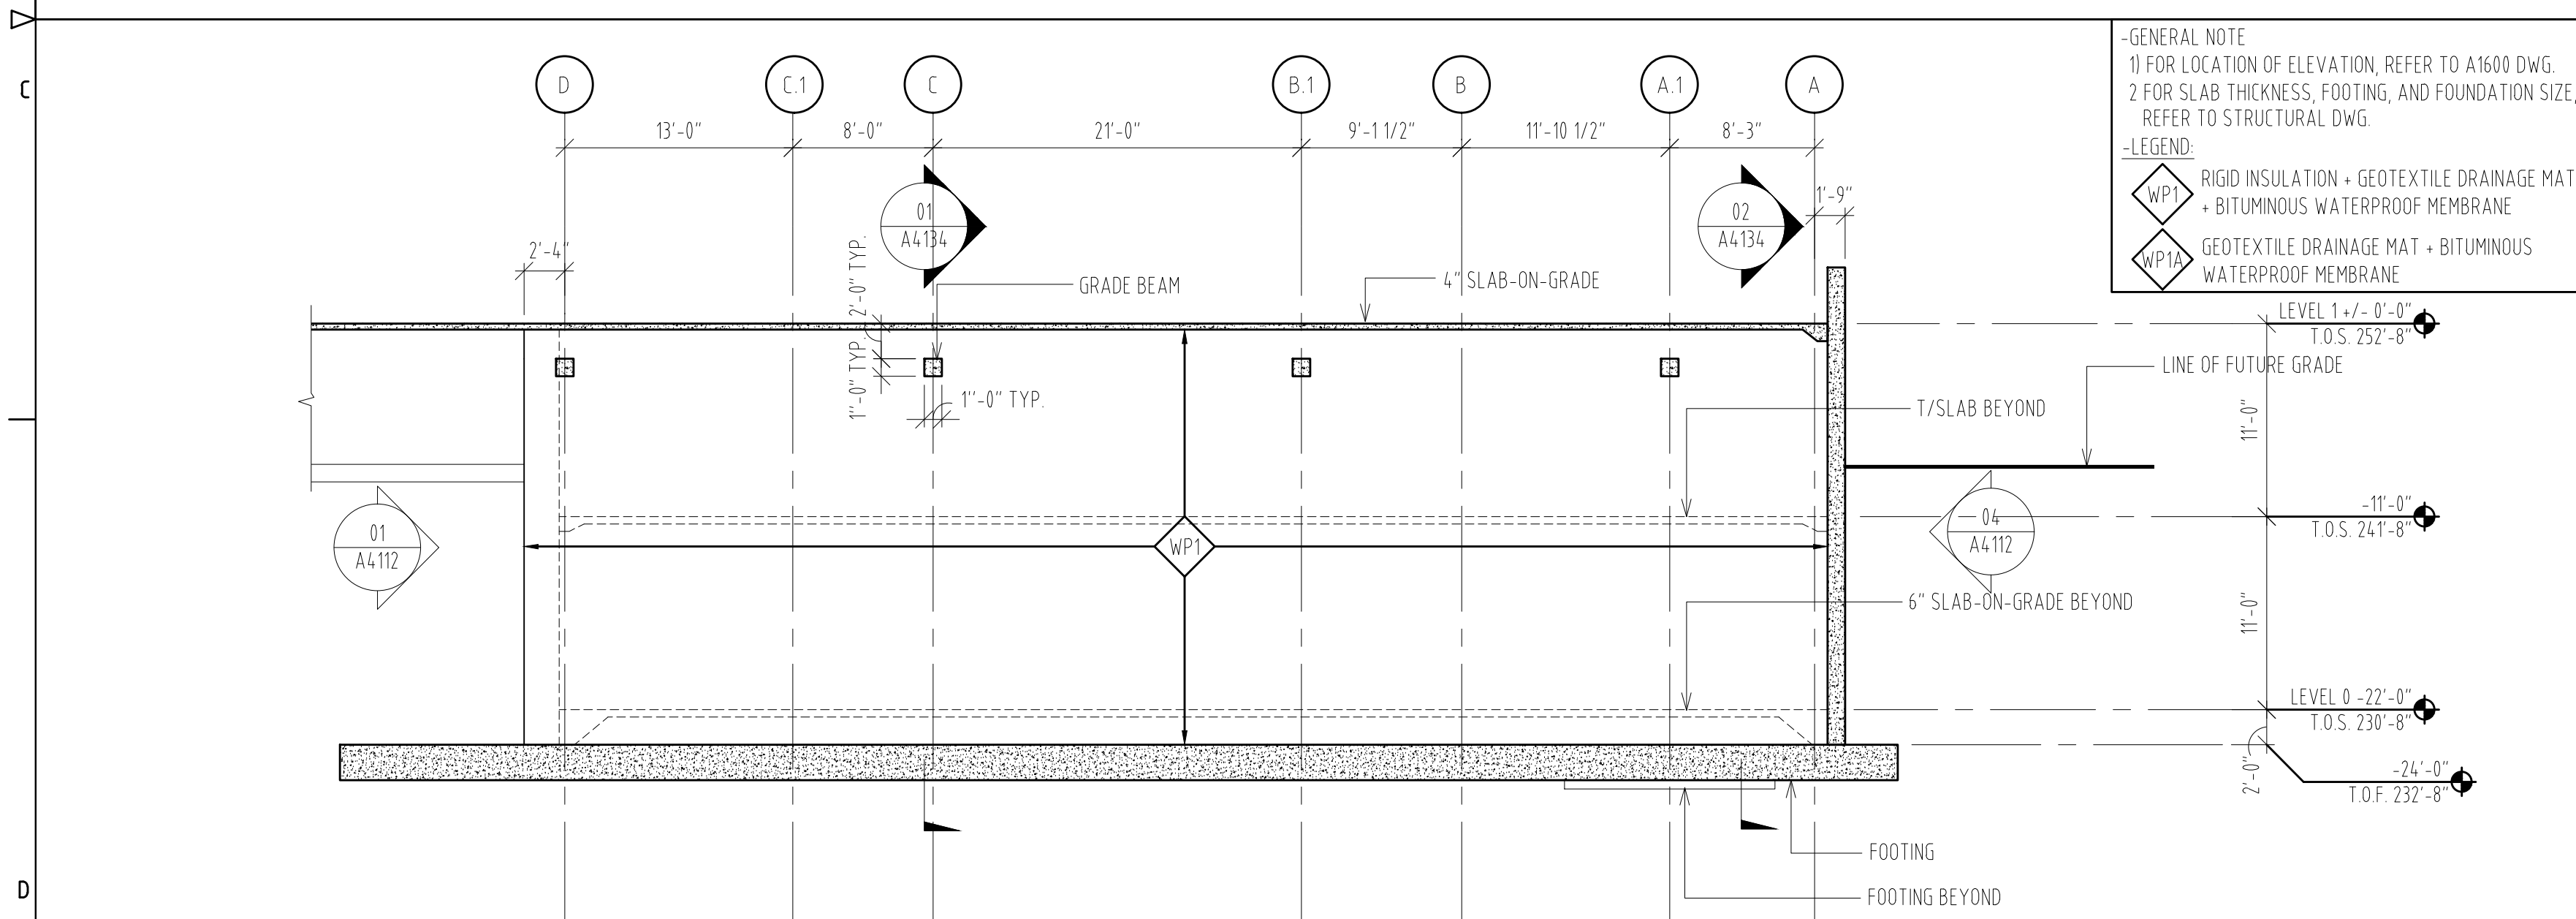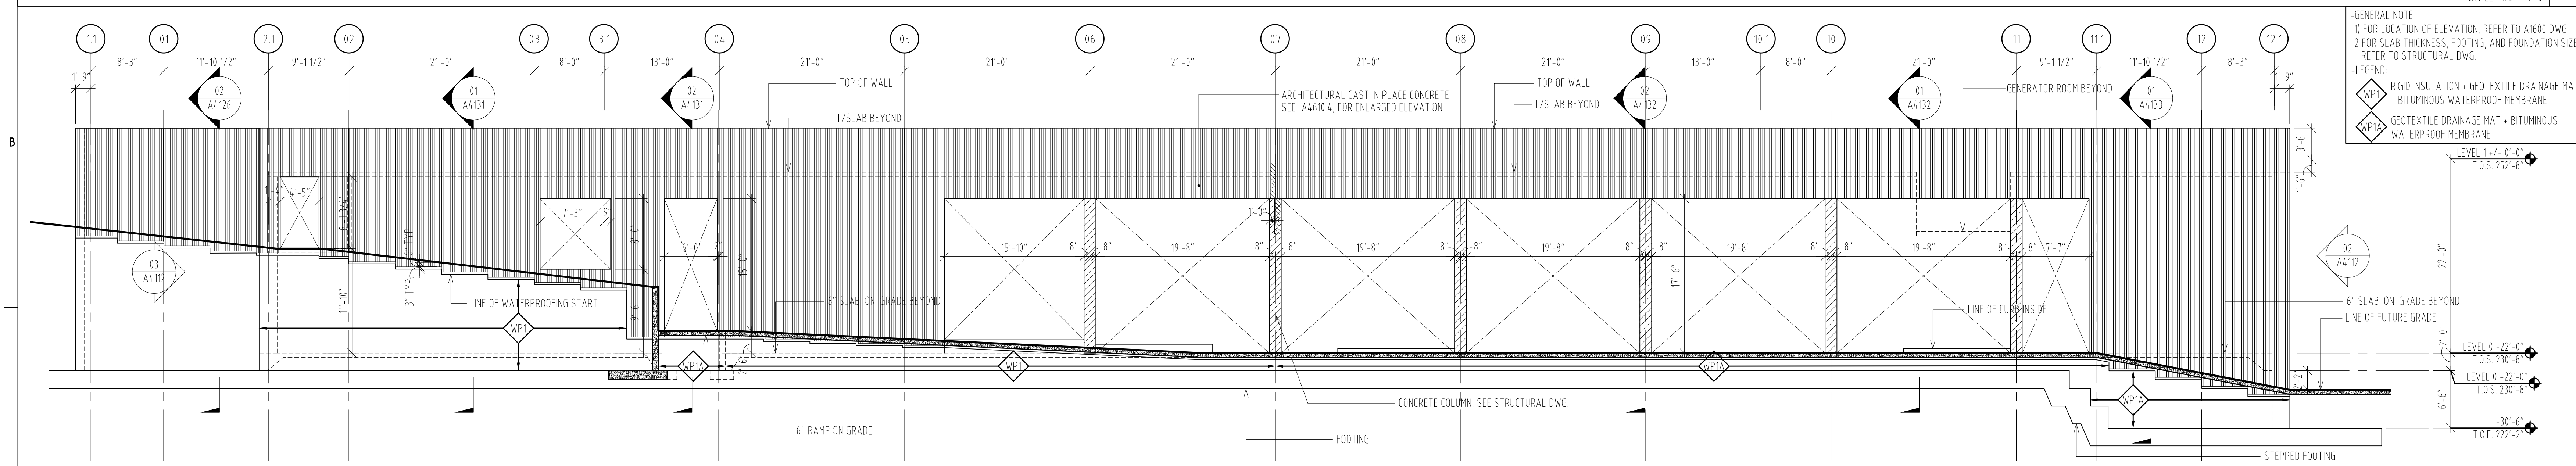

A	4	Z
---	---	---

SHEET NUMBER : _____

© 2010 RAFAEL VINOLY ARCHITECTS

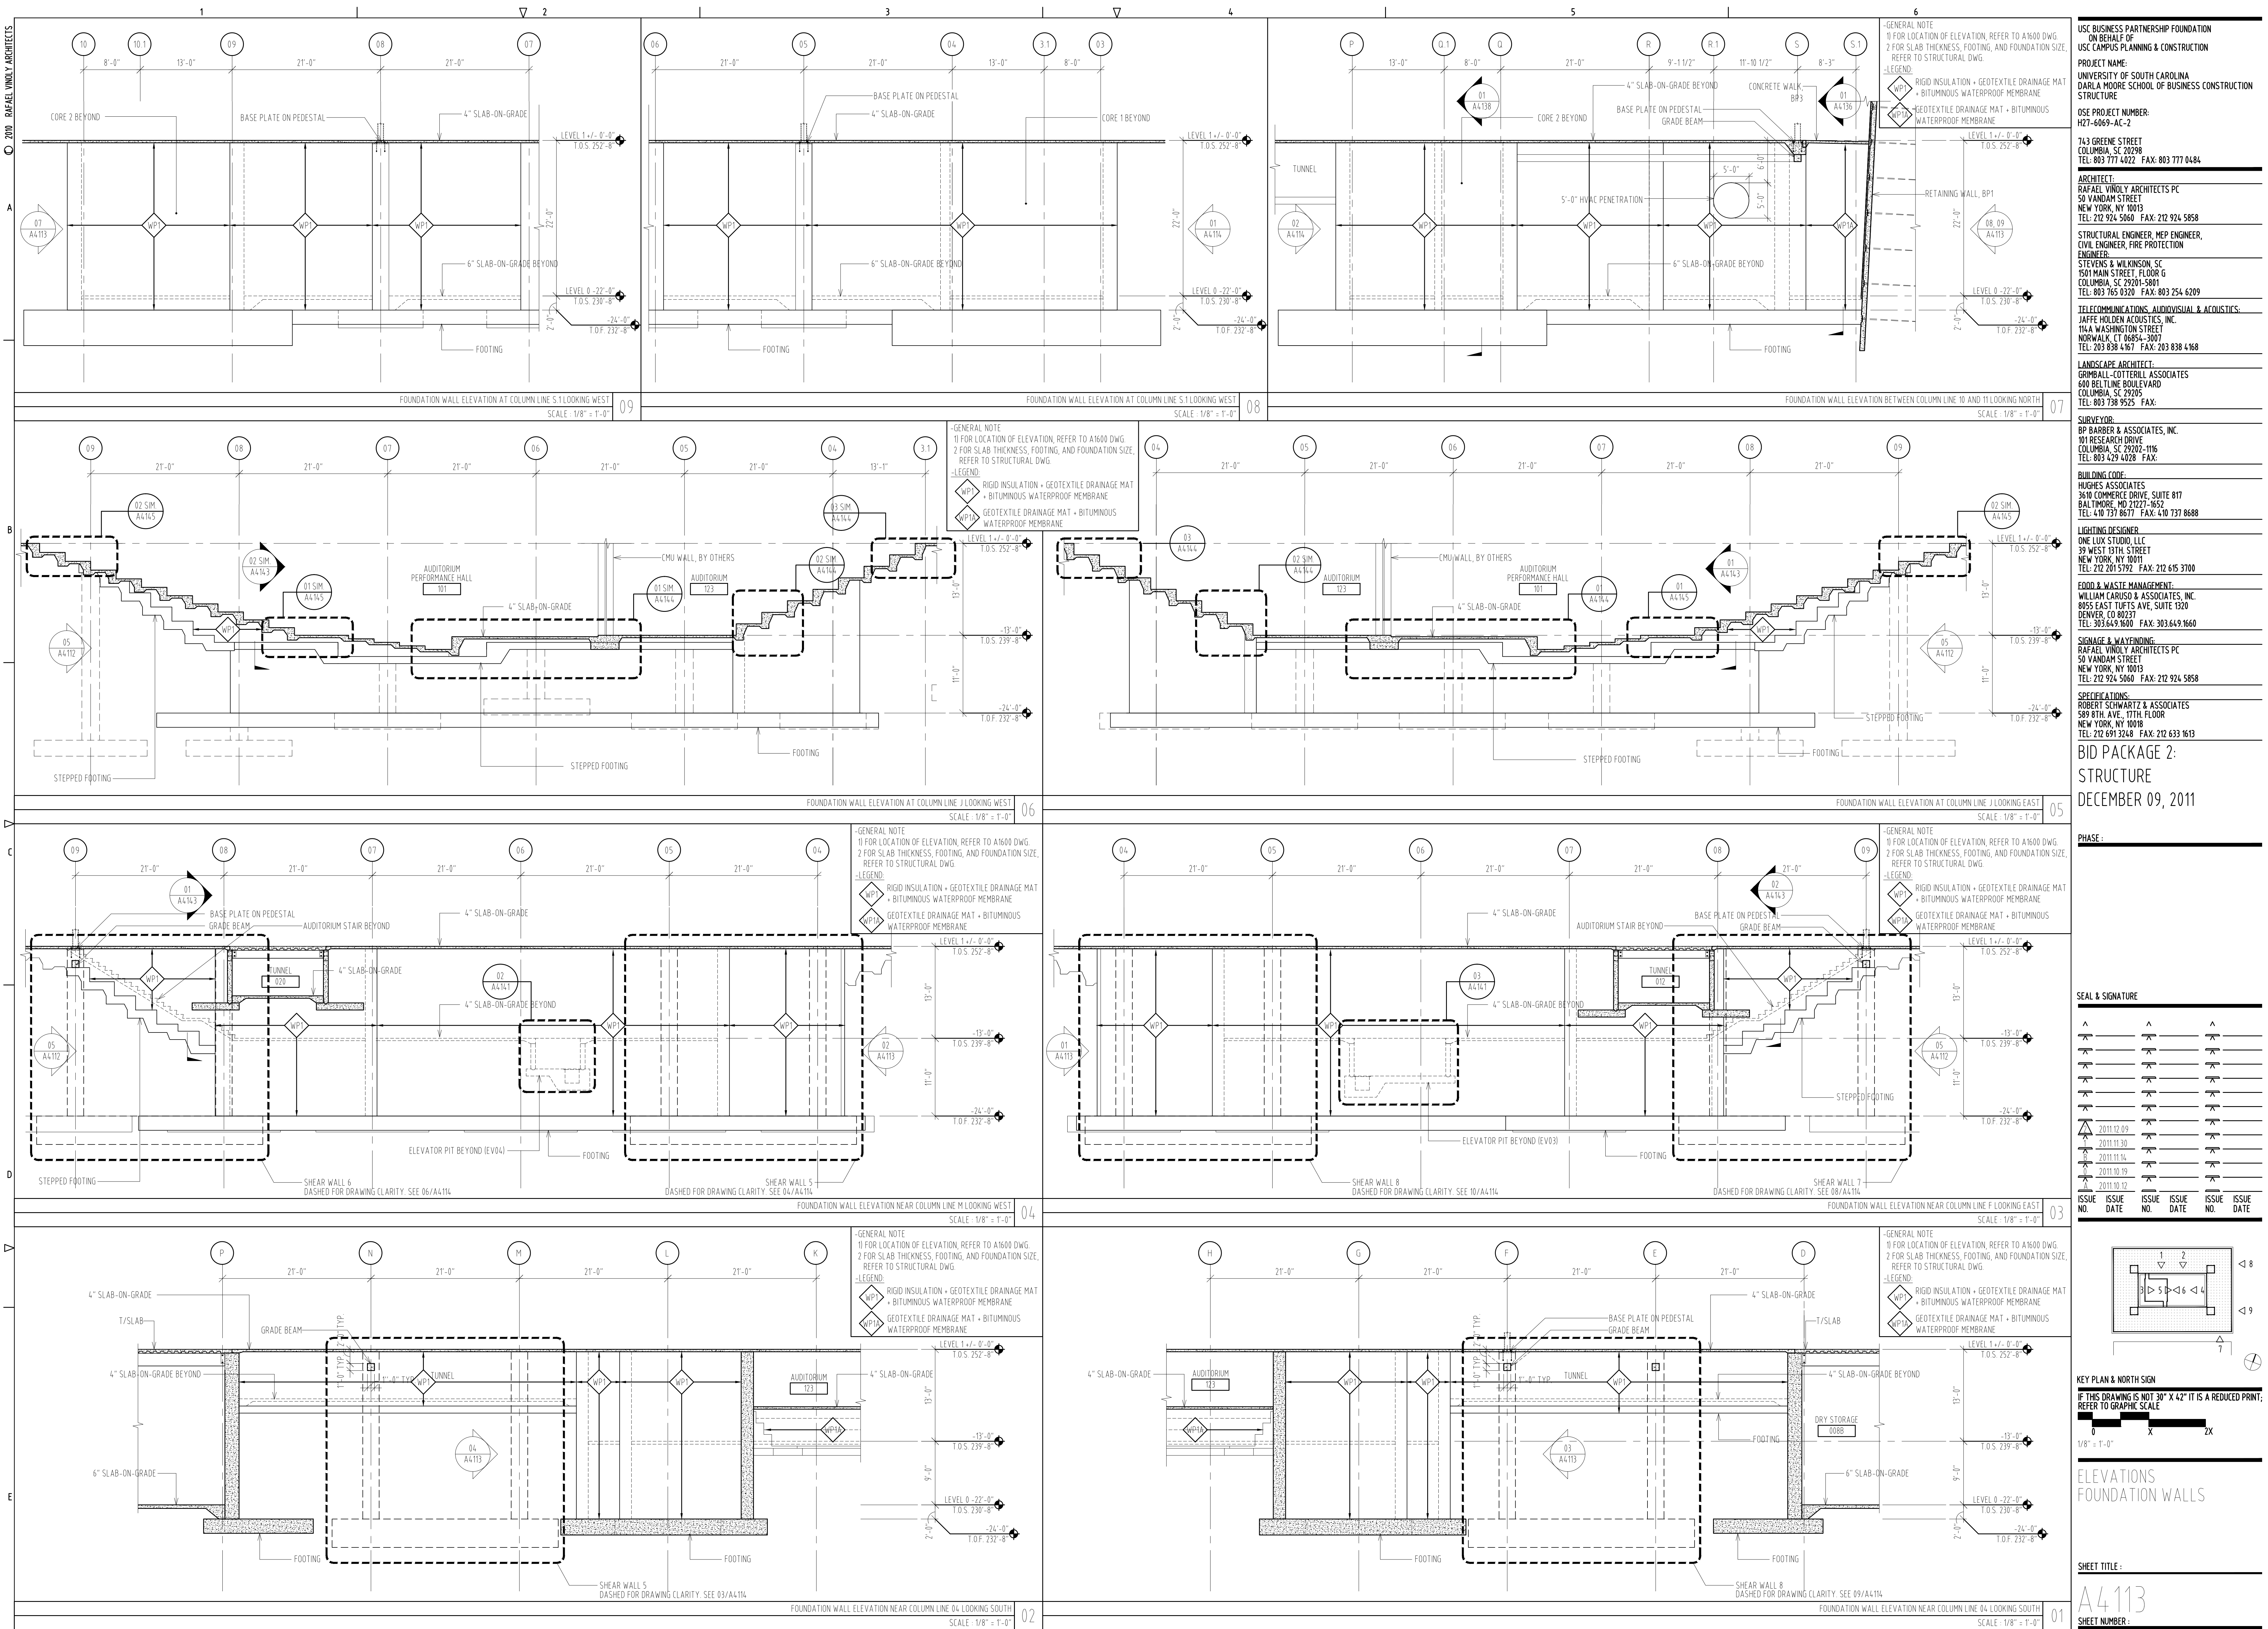

USE BUSINESS PARTNERSHIP FOUNDATION
ON BEHALF OF:
UNIVERSITY OF SOUTH CAROLINA
DARLA MOORE SCHOOL OF BUSINESS CONSTRUCTION
STRUCTURE

PROJECT NAME:
UNIVERSITY OF SOUTH CAROLINA
DARLA MOORE SCHOOL OF BUSINESS CONSTRUCTION
STRUCTURE

USE PROJECT NUMBER:
H27-6069-AC-2

743 GREENE STREET
COLUMBIA, SC 29208
TEL: 803.777.4022 FAX: 803.777.0484

ARCHITECT:
RAFAEL VINOLY ARCHITECTS PC
50 VANDAM STREET
NEW YORK, NY 10013
TEL: 212.924.5860 FAX: 212.924.5858

STRUCTURAL ENGINEER, MEP ENGINEER,
CIVIL ENGINEER, FIRE PROTECTION
ENGINEER:
STEVENS & WILKINSON, SC
1501 MAIN STREET, FLOOR G
COLUMBIA, SC 29201-5801
TEL: 803.765.0320 FAX: 803.254.6209

TELECOMMUNICATIONS, AUDIOVISUAL & ACOUSTICS:
JAFFE HOLDEN ACOUSTICS, INC.
114A WASHINGTON STREET
NORWALK, CT 06854-3007
TEL: 203.838.4167 FAX: 203.838.4168

LANDSCAPE ARCHITECT:
GRUBB-COTTELL ASSOCIATES
600 BELTLINE BOULEVARD
COLUMBIA, SC 29205
TEL: 803.738.9525 FAX:

SURVEYOR:
BP BARBER & ASSOCIATES, INC.
101 RESEARCH DRIVE
COLUMBIA, SC 29202-1116
TEL: 803.429.4028 FAX:

BUILDING CODE:
HUGHES ASSOCIATES
3610 COMMERCE DRIVE, SUITE 817
BALTIMORE, MD 21277-1652
TEL: 410.731.8077 FAX: 410.737.8688

LIGHTING DESIGNER:
ONE LUX STUDIO, LLC
39 WEST 13TH STREET
NEW YORK, NY 10011
TEL: 212.201.5792 FAX: 212.615.3700

FOOD & WASTE MANAGEMENT:
WILLIAM CARUSO & ASSOCIATES, INC.
8055 EAST TURF AVE, SUITE 1520
DENVER, CO 80237
TEL: 303.649.1600 FAX: 303.649.1660

SIGNAGE & WAYFINDING:
RAFAEL VINOLY ARCHITECTS PC
50 VANDAM STREET
NEW YORK, NY 10013
TEL: 212.924.5860 FAX: 212.924.5858

SPECIFICATIONS:
ROBERT SCHWARTZ & ASSOCIATES
589 8TH AVE., 17TH FLOOR
NEW YORK, NY 10018
TEL: 212.691.3248 FAX: 212.633.1613

BID PACKAGE 2:
STRUCTURE
DECEMBER 09, 2011

PHASE:

SEAL & SIGNATURE

ISSUE NO.	ISSUE DATE	ISSUE NO.	ISSUE DATE	ISSUE NO.	ISSUE DATE
1	2011.12.09	2	2011.11.30	3	2011.11.16
4	2011.10.19	5	2011.10.12		

KEY PLAN & NORTH SIGN

IF THIS DRAWING IS NOT 30" X 42" IT IS A REDUCED PRINT. REFER TO GRAPHIC SCALE.


1/8" = 1'-0"

ELEVATIONS FOUNDATION WALLS


SHEET TITLE:

A4.113


SHEET NUMBER:

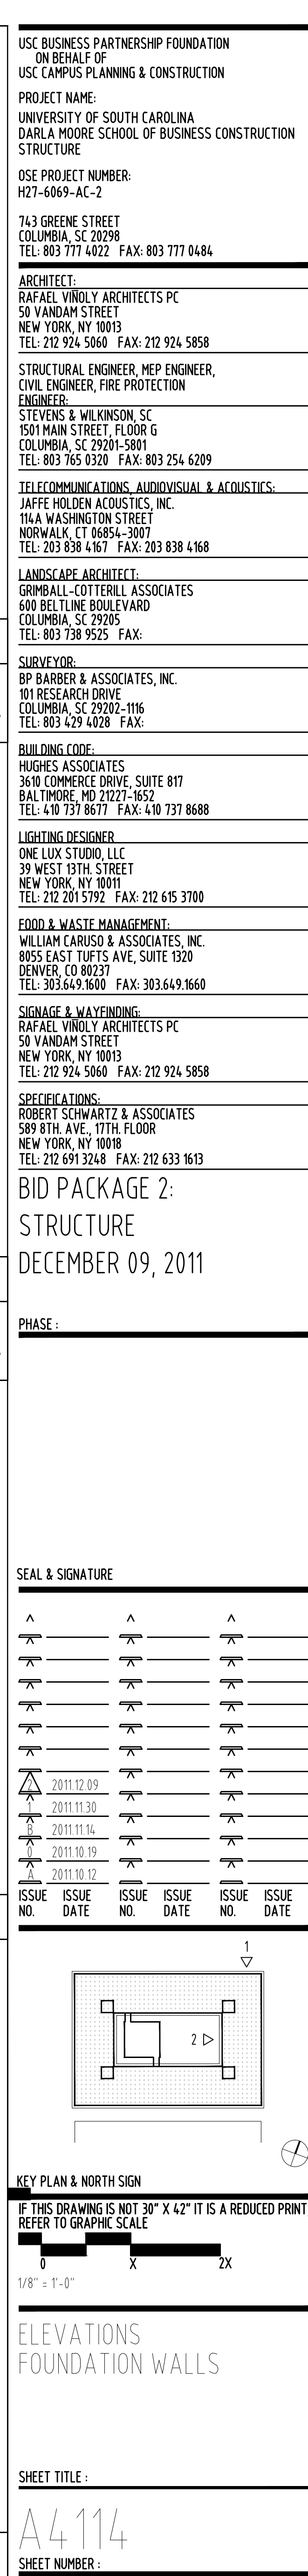

A4121
SHEET NUMBER :

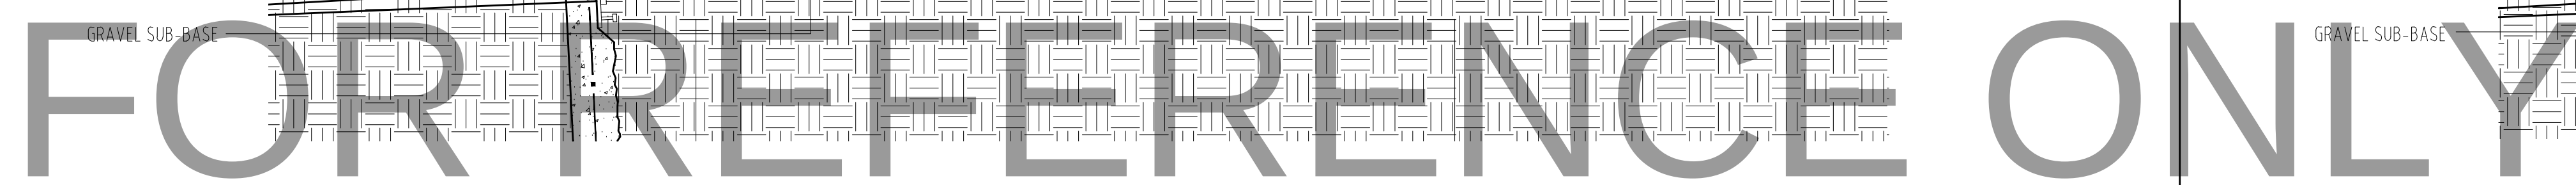


02

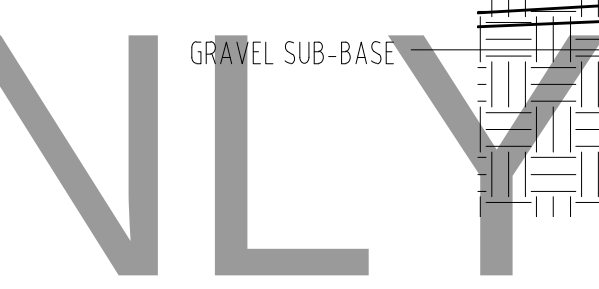

01

A4122
SHEET NUMBER :

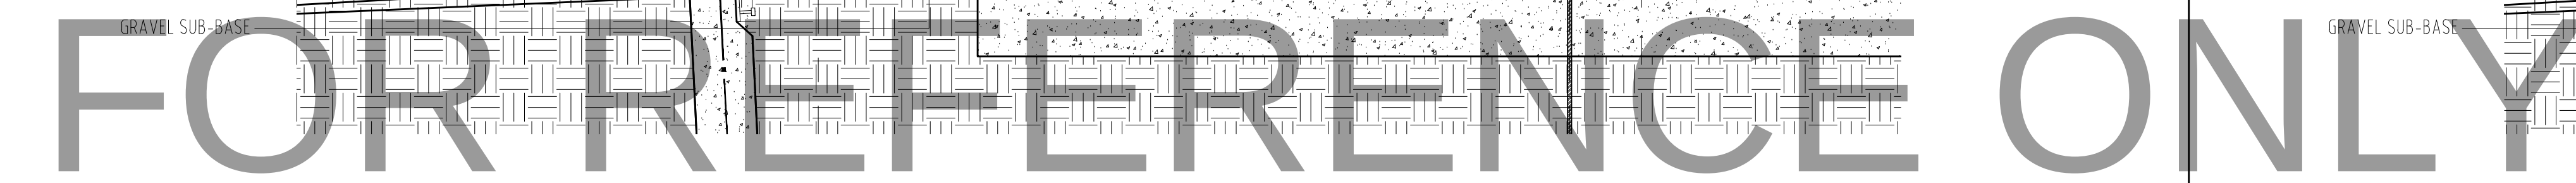

02



01

 SMOKE RESISTANT CONSTRUCTION
 1-HOUR FIRE RESISTANCE RATING
 2-HOUR FIRE RESISTANCE RATING

743 GREENE STREET
COLUMBIA, SC 20298
TEL: 803 777 4022 FAX: 803 777 0480

STEVENS & WILKINSON, SC
1501 MAIN STREET, FLOOR G
COLUMBIA, SC 29201-5801
TEL: 803 765 0320 FAX: 803 254 6209

JAFFE HOLDEN ACOUSTICS, INC.
114 WASHINGTON STREET
NORWALK, CT 06854-3007
TEL: 203 838 4167 FAX: 203 838 4168

SURVEYOR:
BP BARBER & ASSOCIATES, INC.
101 RESEARCH DRIVE
COLUMBIA, SC 29202-1116
TEL: 803 429 4028 FAX:

BUILDING CODE:
HUGHES ASSOCIATES
3610 COMMERCE DRIVE, SUITE 817
BALTIMORE, MD 21227-1652
TEL: 410 737 8677 FAX: 410 737 8688

LIGHTING DESIGNER
ONE LUX STUDIO, LLC
39 WEST 13TH STREET
NEW YORK, NY 10011
TEL: 212 201 5792 FAX: 212 615 3700

FOOD & WASTE MANAGEMENT:
WILLIAM CARUSO & ASSOCIATES, INC.
8055 EAST TUFTS AVE, SUITE 1320
DENVER, CO 80237
TEL: 303.649.1600 FAX: 303.649.1660

SIGNAGE & WAYFINDING:
RAFAEL VINOLY ARCHITECTS PC
50 VANDAM STREET
NEW YORK, NY 10013
TEL: 212 924 5060 FAX: 212 924 5858

SPECIFICATIONS:
ROBERT SCHWARTZ & ASSOCIATES
589 8TH. AVE., 17TH. FLOOR
NEW YORK, NY 10018
TEL: 212 691 3248 FAX: 212 633 1613

DECEMBER 09, 2011

FOR REFERENCE ONLY

[illegible]

KEY PLAN & NORTH SIGN

IF THIS DRAWING IS NOT 30" X 42" IT IS A REDUCED PRINT
REFER TO GRAPHIC SCALE

$$3/4'' = 1'-0''$$

SHEET TITLE :

A4123
SHEET NUMBER :

SHEET NUMBER



FOR REFERENCE ONLY

LEVEL 0 - 22'-
T.O.S. 230'-8"

FOR REFERENCE ONLY

A4124
SHEET NUMBER :

FOR REFERENCE ONLY

FILTER FABRIC

PERFORATED PLASTIC PIPE DRAIN

GRAVEL SUB-BASE

RETAINING WALL SECTION AT COLUMN LINE BETWEEN 06 AND 07 LOOKING EAST




02



01

FOR REFERENCE ONLY

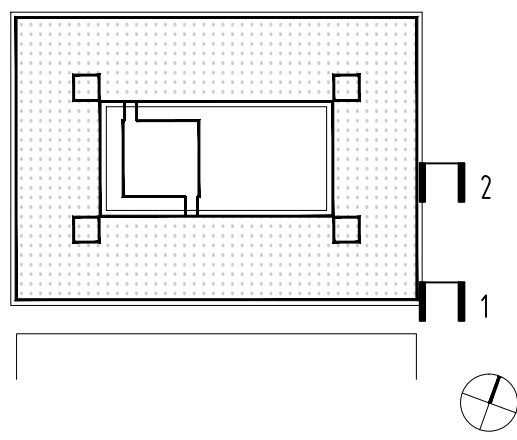


SHEET TITLE :

A4125
SHEET NUMBER:



02

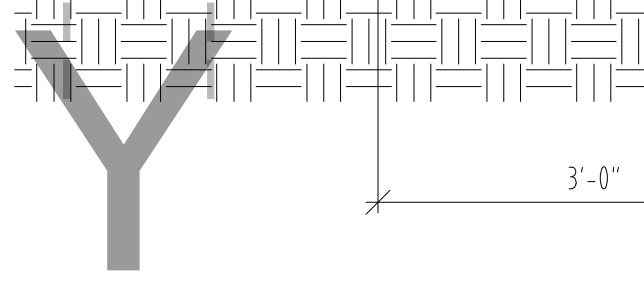


01

PHASE : _____

FOR REFERENCE ONLY


A4126
SHEET NUMBER :

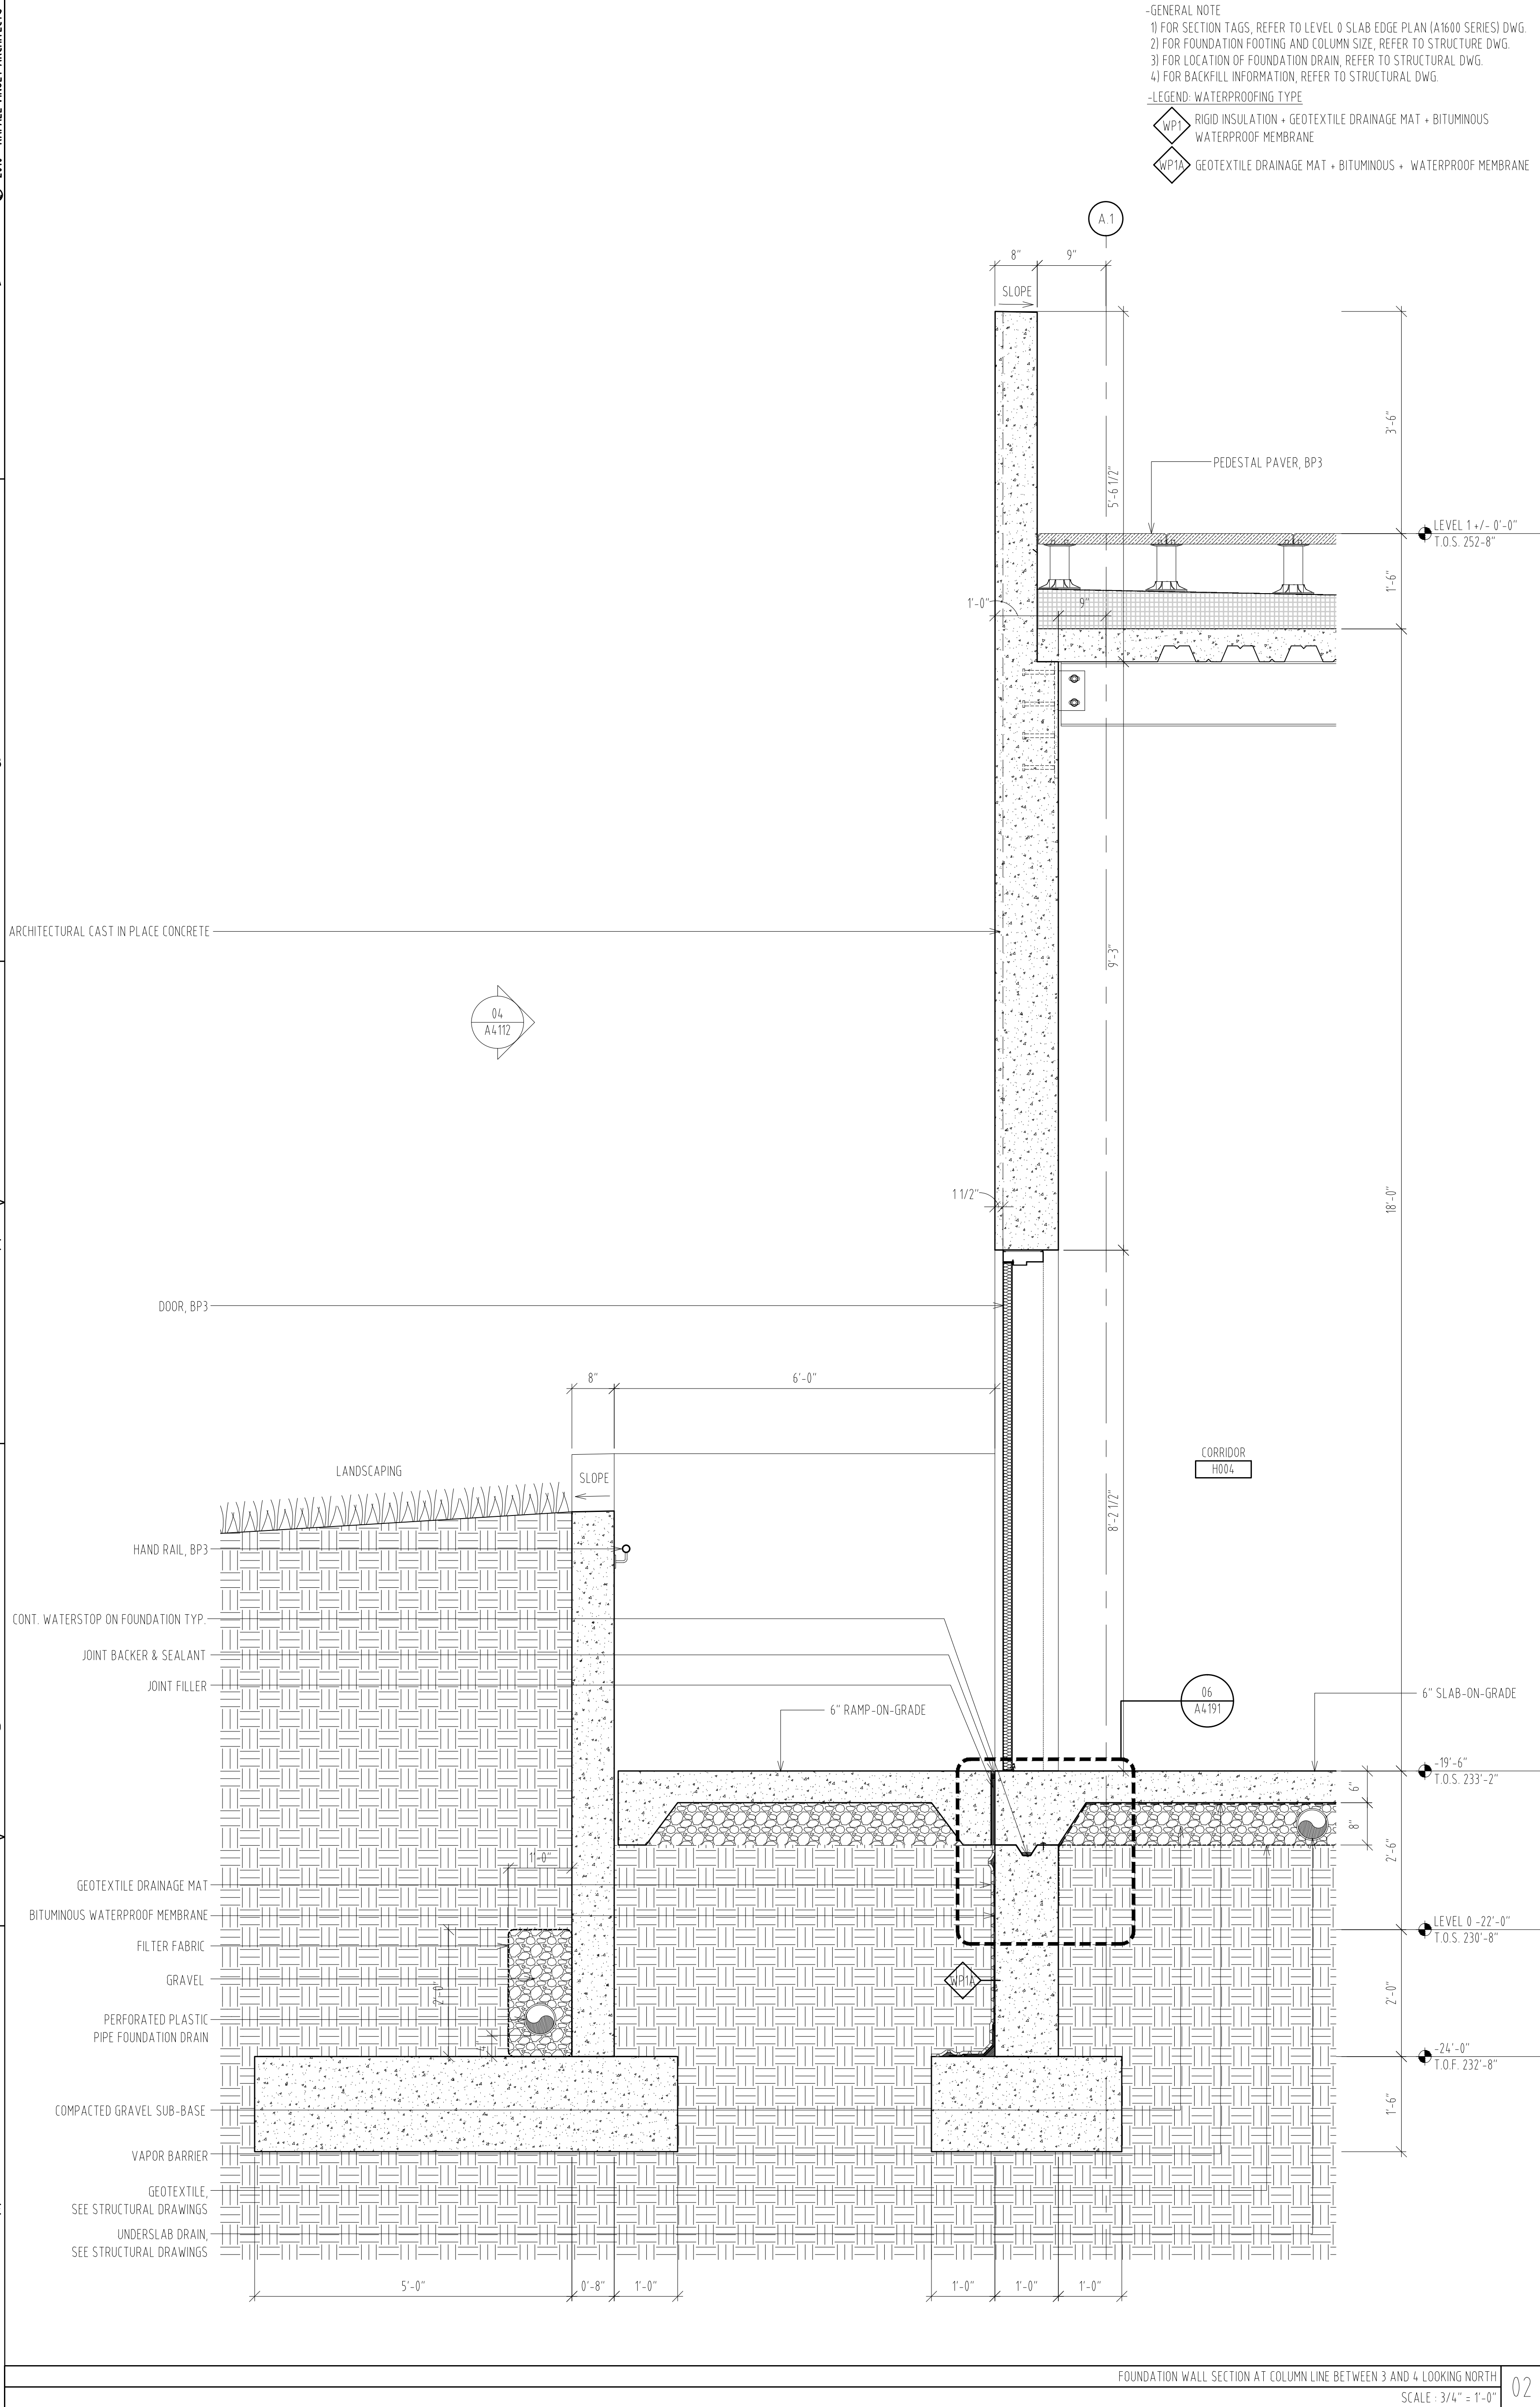

FOUNDATION WALL SECTION NEAR COLUMN LINE 9 LOOKING NORTH
SCALE: 3/4" = 1'-0"

FOUNDATION WALL SECTION AT COLUMN LINE BETWEEN 10 AND 11 LOOKING NORTH
SCALE: 3/4" = 1'-0"

A4132
SHEET NUMBER :

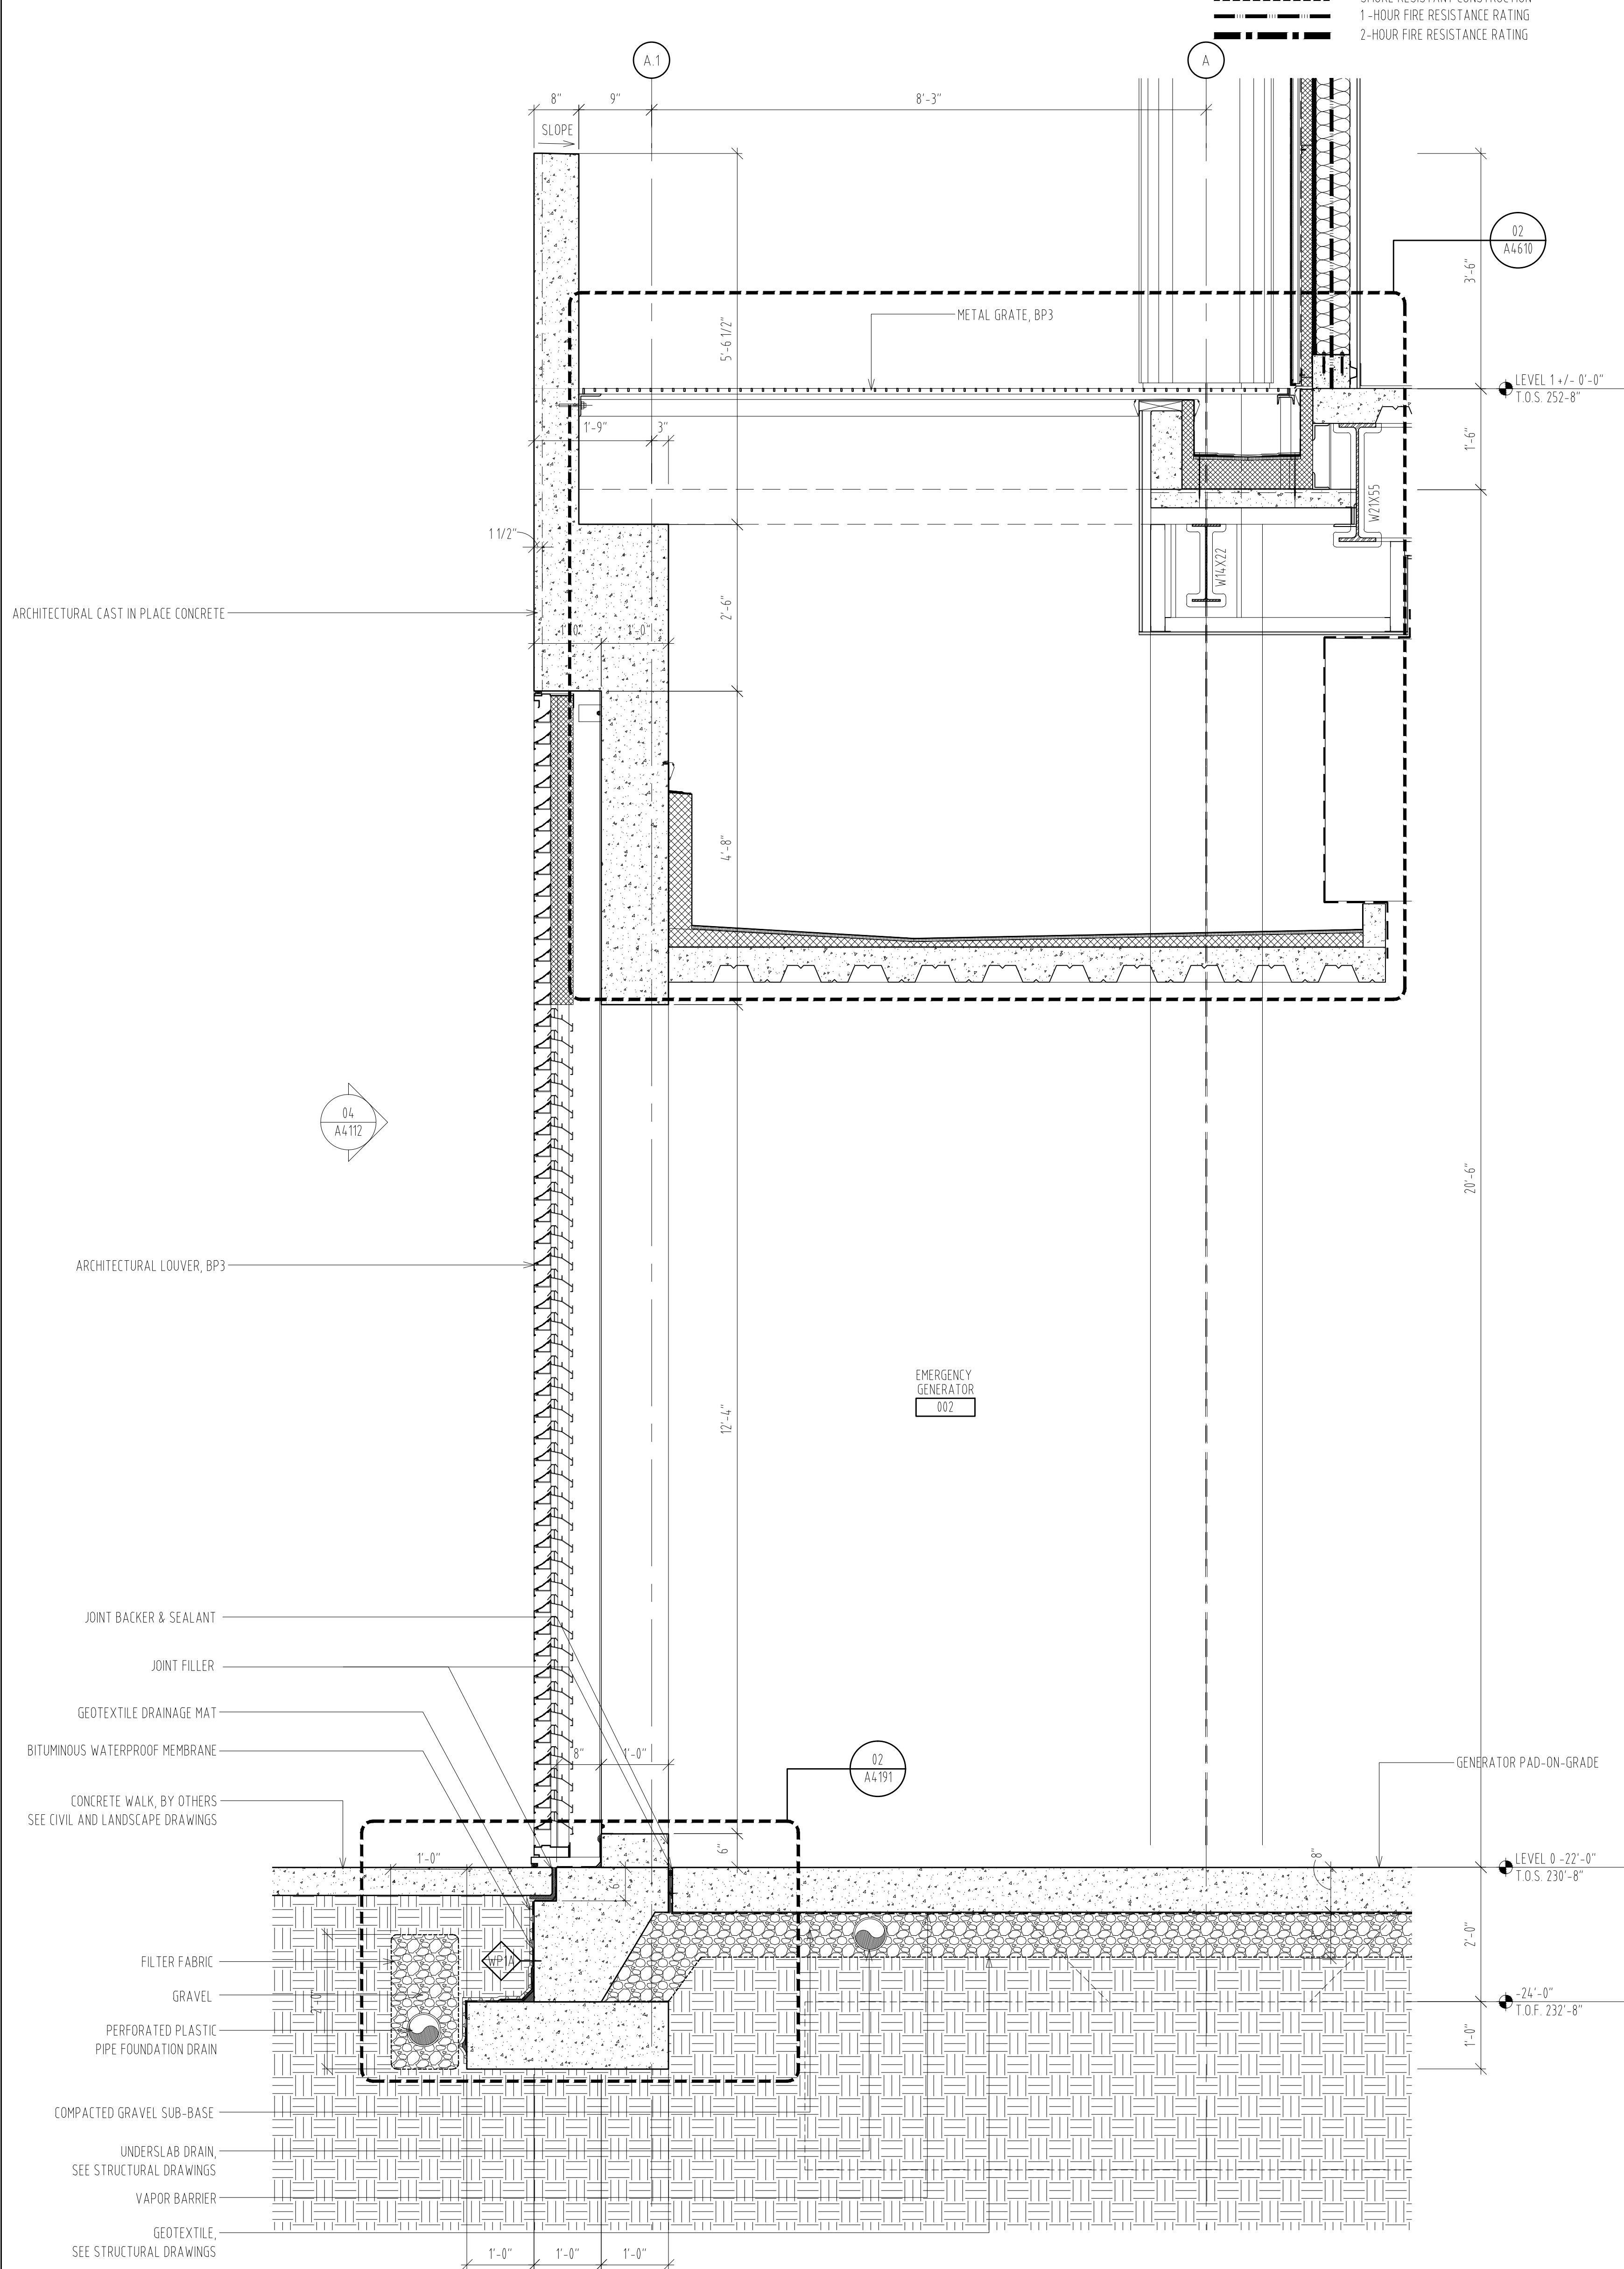



A4133
SHEET NUMBER :

02

01

A413
SHEET NUMBER :



BID PACKAGE 2:
STRUCTURE
DECEMBER 09, 2011

A4135
SHEET NUMBER :



A4136
SHEET NUMBER :



A4137
SHEET NUMBER :



FOUNDATION WALL SECTION BETWEEN COLUMN LINE Q.1 AND Q. LOOKING WEST
SCALE : 3/4" = 1'-0"

1 A4138
SHEET NUMBER :