


USC Upstate - Baseball Field Wall Renovations

OSE #H27-D182

800 University Way
Spartanburg, SC



LOCATION MAP

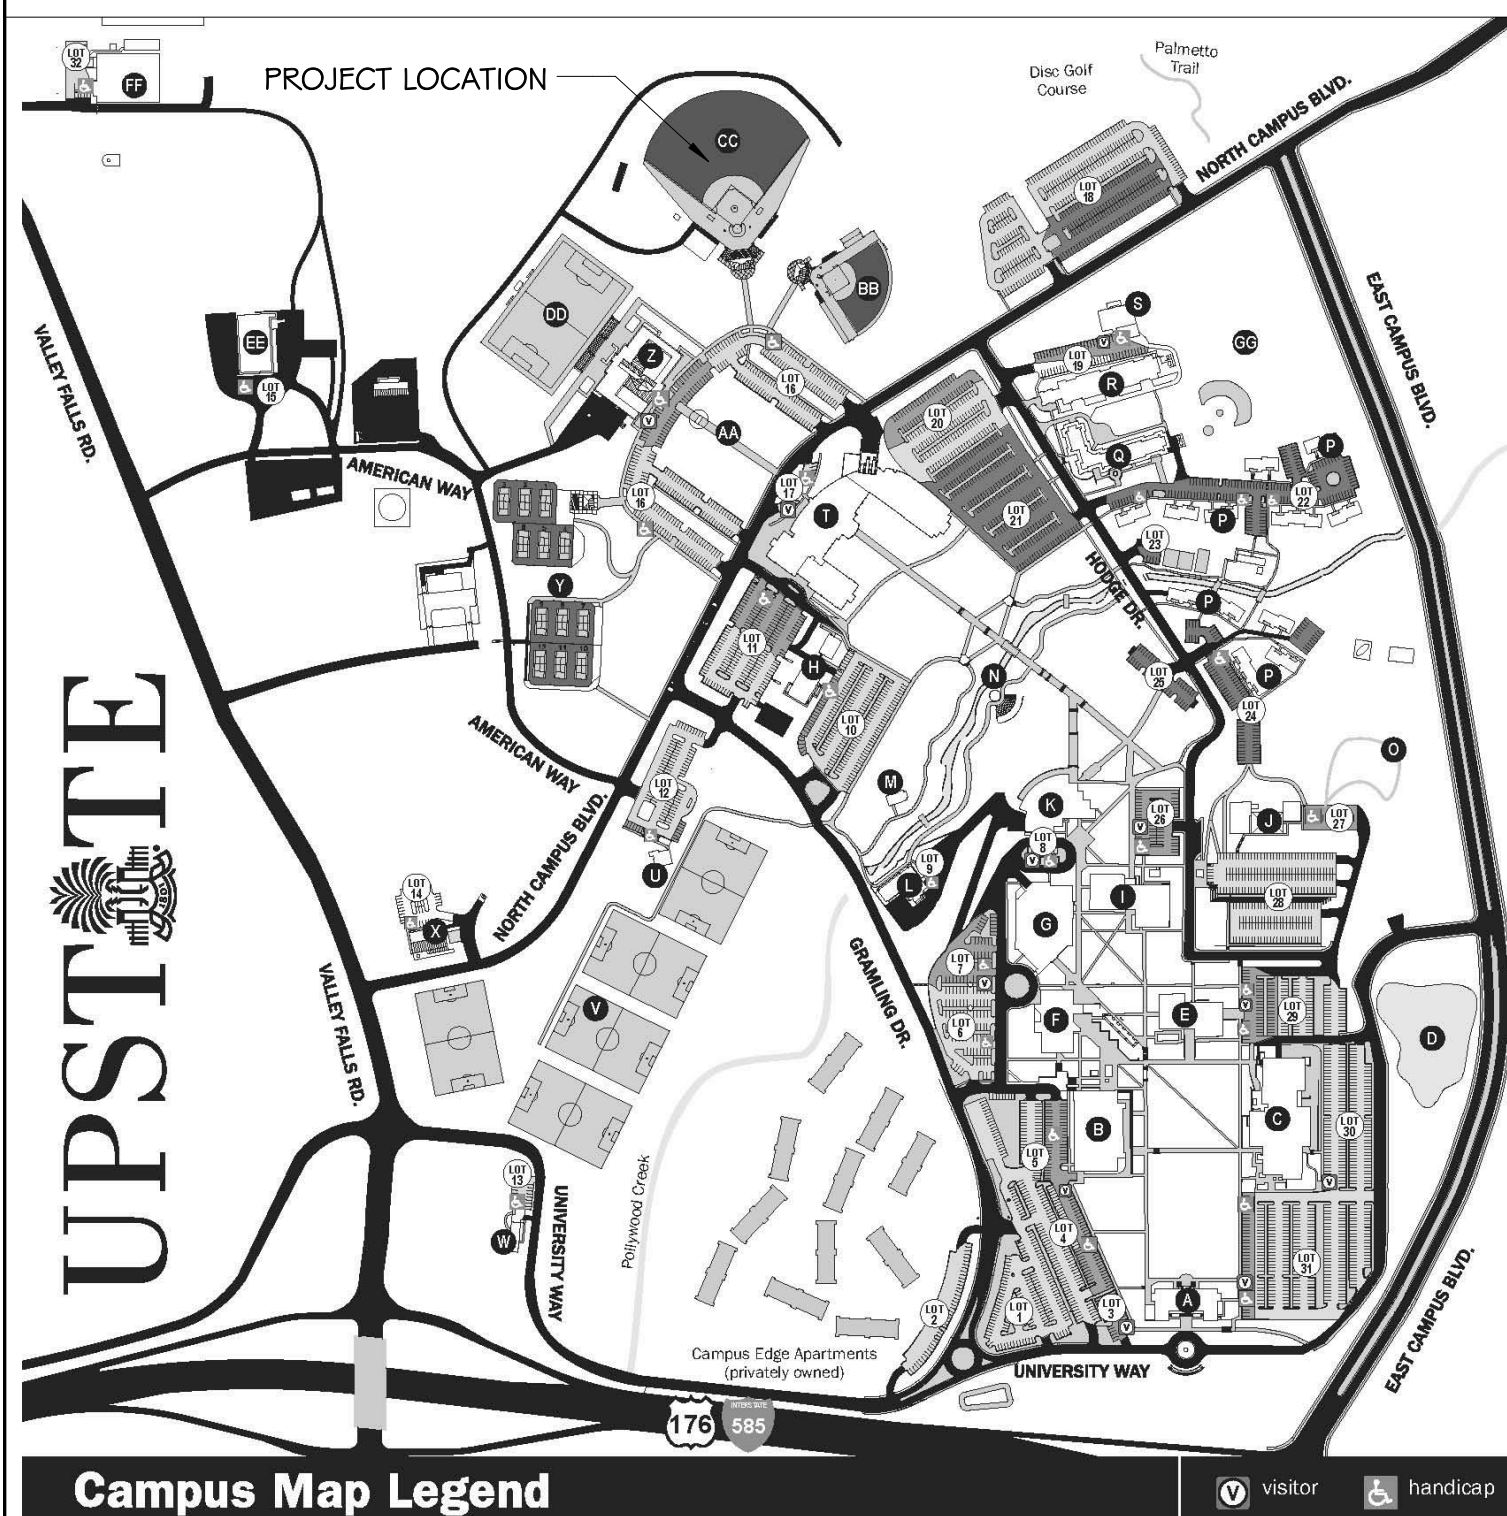



DEMOLITION PLAN NOTES

- 1 DEMOLISH EXISTING FIELD CHAINLINK FENCING SYSTEM. SALVAGE EXISTING FENCING AND TURN OVER TO OWNER.
- 2 DEMOLISH EXISTING CHAINLINK GATE. SALVAGE EXISTING CHAINLINK GATES AND TURN OVER TO OWNER.
- 3 DEMOLISH PORTION OF EXISTING CONCRETE SLAB. PREPARE FOR NEW CONCRETE SLAB JOINT

GENERAL DEMOLITION NOTES

1. REPAIR ANY DAMAGE TO FIELD, WARNING TRACK OR OTHER EXISTING BASEBALL FACILITIES CAUSED DURING DEMOLITION OR CONSTRUCTION

1 DEMOLITION PLAN

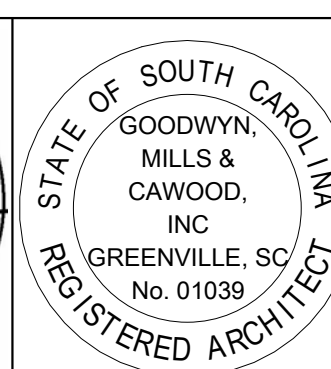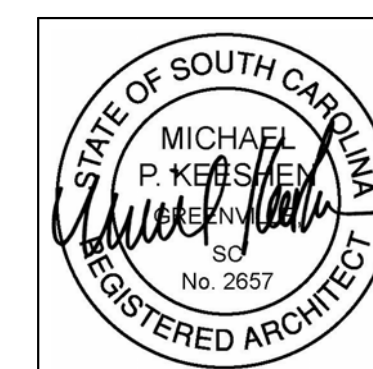

3/30/2016 4:12:28 PM

TITLE SHEET AND DEMOLITION PLAN

USC Upstate - Baseball Field Wall Renovations

600 University way
Spartanburg, SC 29303

GMC # AGRE160014


Issue for Bid

AO.01
sheet of _____

ISSUE	DATE
Issue for Bid	03/04/16
drawn by:	WAS
checked by:	MEK

GOODWYN MILLS | CAWOOD

101 East Washington Street, Suite 200 | Greenville, SC 29601
Tel 864.527.0460 | GMCNETWORK.COM

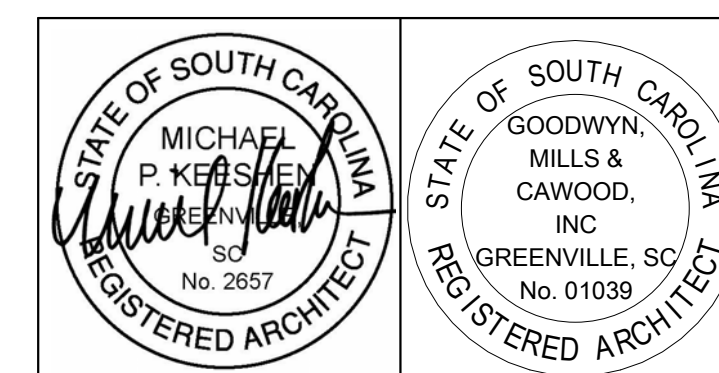

3/30/2016 4:12:33 PM

ISSUE	DATE
Issue for Bid	03/04/16
drawn by:	WAS
checked by:	MEK

USC Upstate - Baseball Field Wall Renovations

800 University Way

Spartanburg, SC 29303
GMC # AGRE160014

OSE# H27-D182

Issue for Bid

NEW WALL PLAN, WALL SECTIONS AND DETAILS

GOODWYN MILLS | CAWOOD

sheet of
A1.01

Tel 864.527.0460 | **GMCNETWORK.COM**

Tel 864.527.0460 | GMCNETWORK.COM