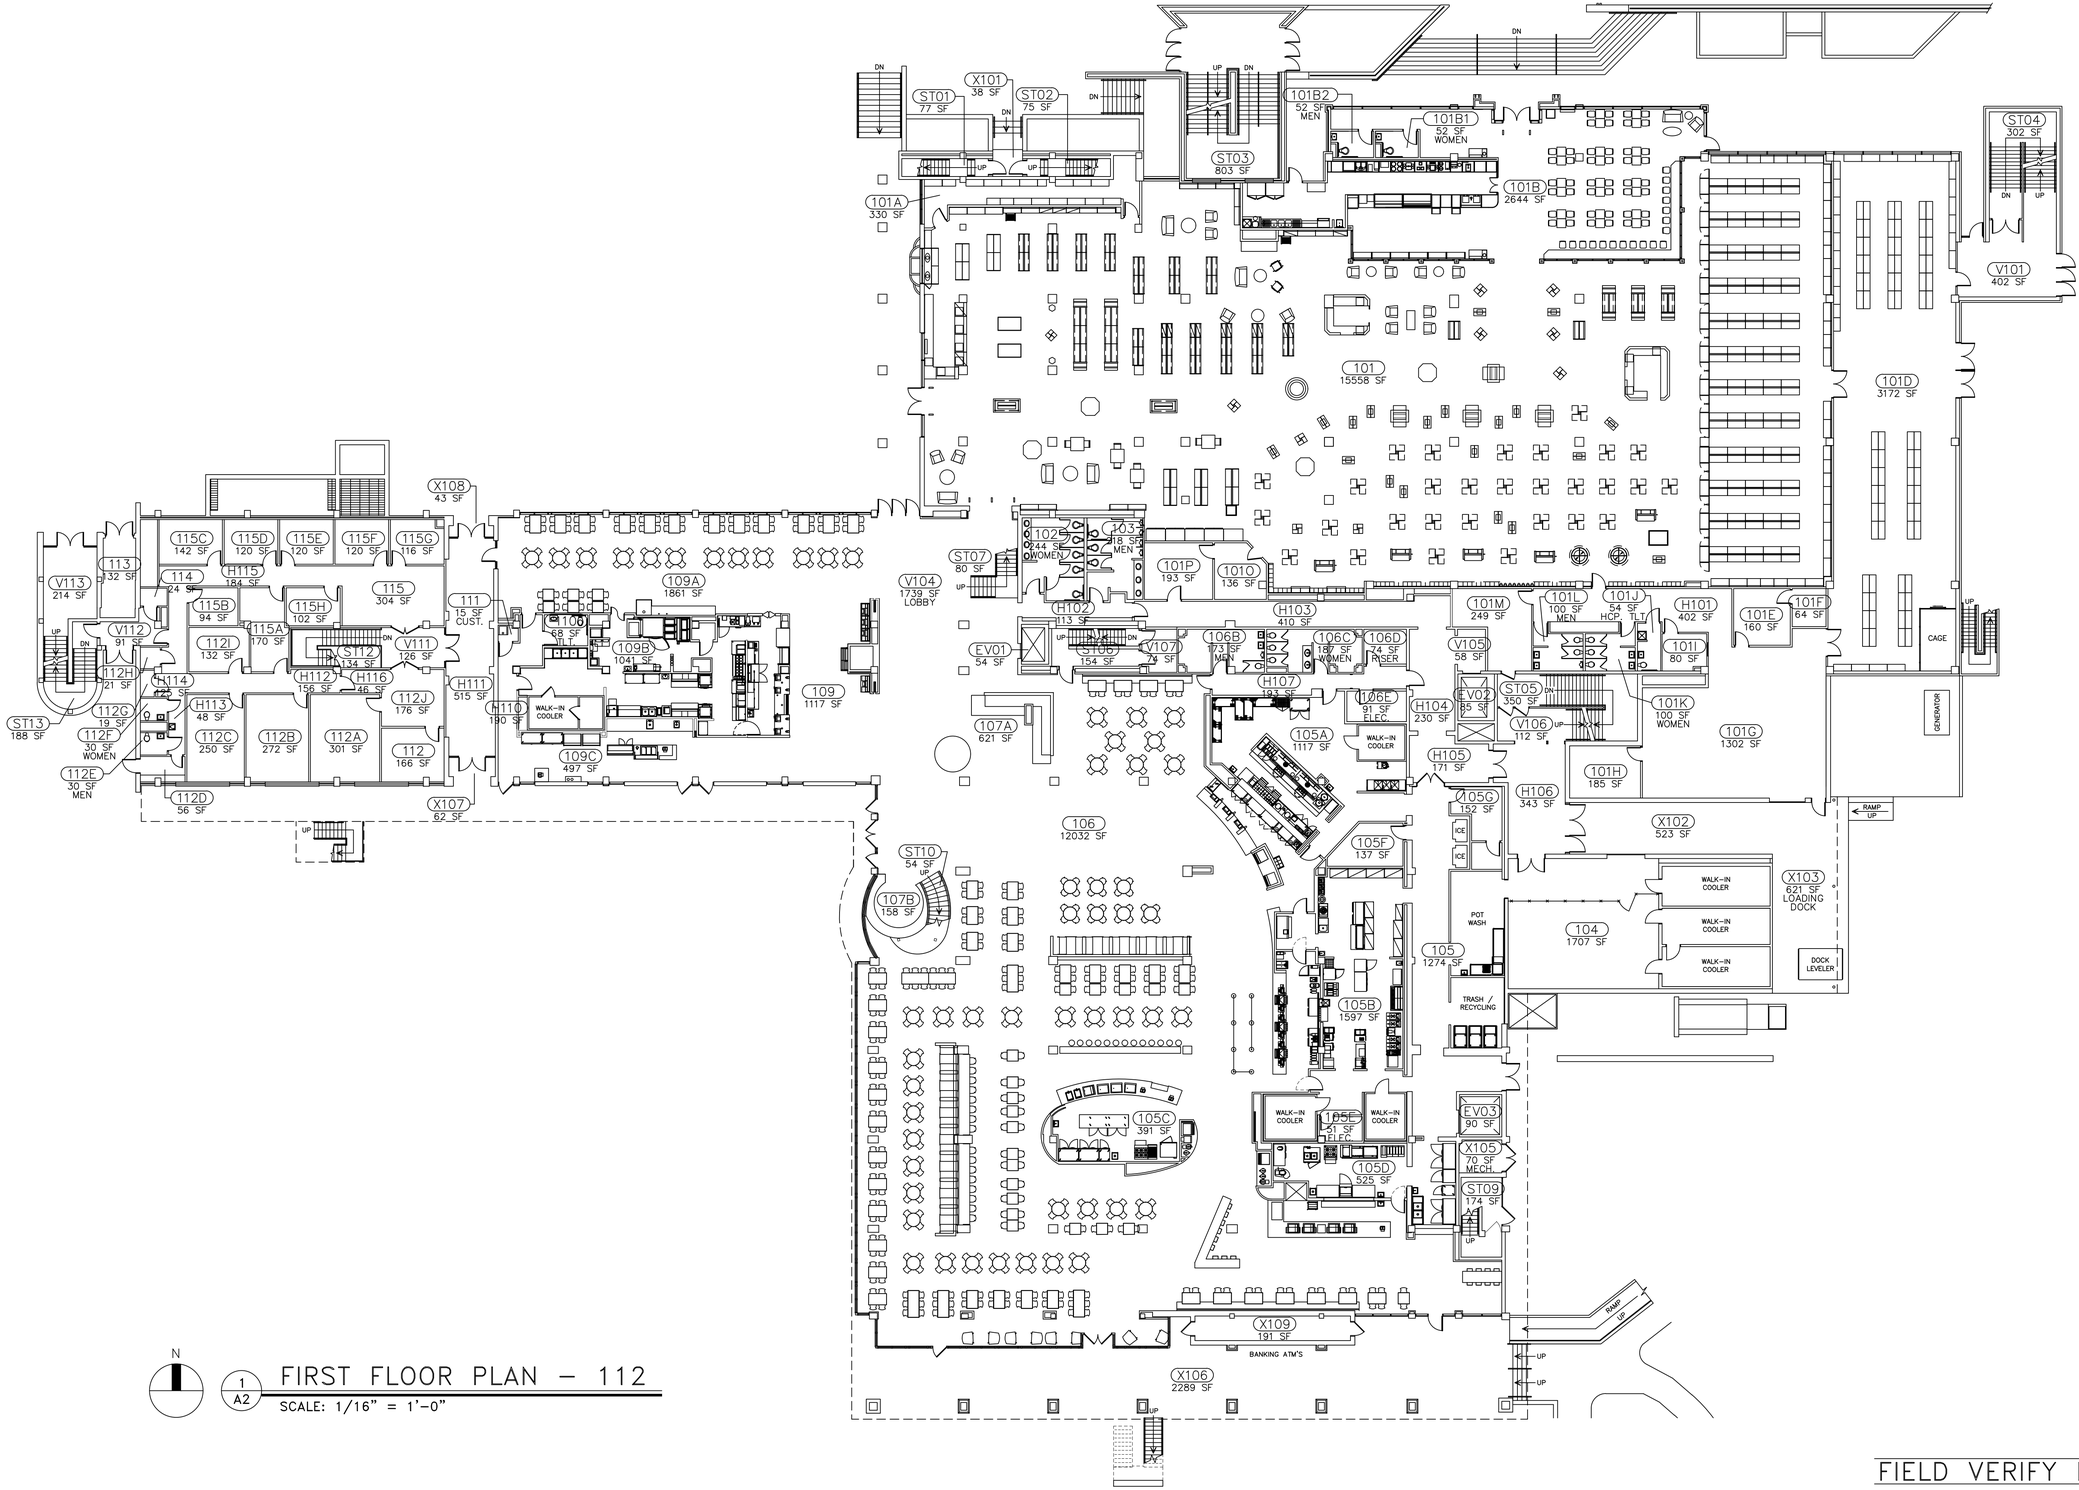

N

1 / A2 FIRST FLOOR PLAN – 112

SCALE: 1/16" = 1'-0"

FIELD VERIFY DRAWING

CAMPUS PLANNING AND CONSTRUCTION
COLUMBIA, SC 29208

SEAL:

DRAWN BY: ---	CHECKED BY: ---

DRAWING: SF1	DATE: 01JAN00

REV.	DESCRIPTION	DATE	ORIG. BY	DRAWN BY
8	PLAN UPDATED PER 2011 SPACE SURVEY	12MAY11		
9	UPDATED PER LATEST WALK THROUGH	28JUL11		
10	UPDATED PER LATEST WALK THROUGH	19AUG11		
11	UPDATED PER LATEST WALK THROUGH	06JAN12		
12	UPDATED PER 2016 MAJOR FOOD SERVICE RENOVATION	07SEP16		

BUILDING: 112

PROJECT TITLE: SQFT PLAN – FIRST FLOOR
RUSSELL HOUSE

University of South Carolina

SHEET: A2 OF 5

SHEET IN SET: 2 OF 5