

© 2010 RAFAEL VIÑOLY ARCHITECTS

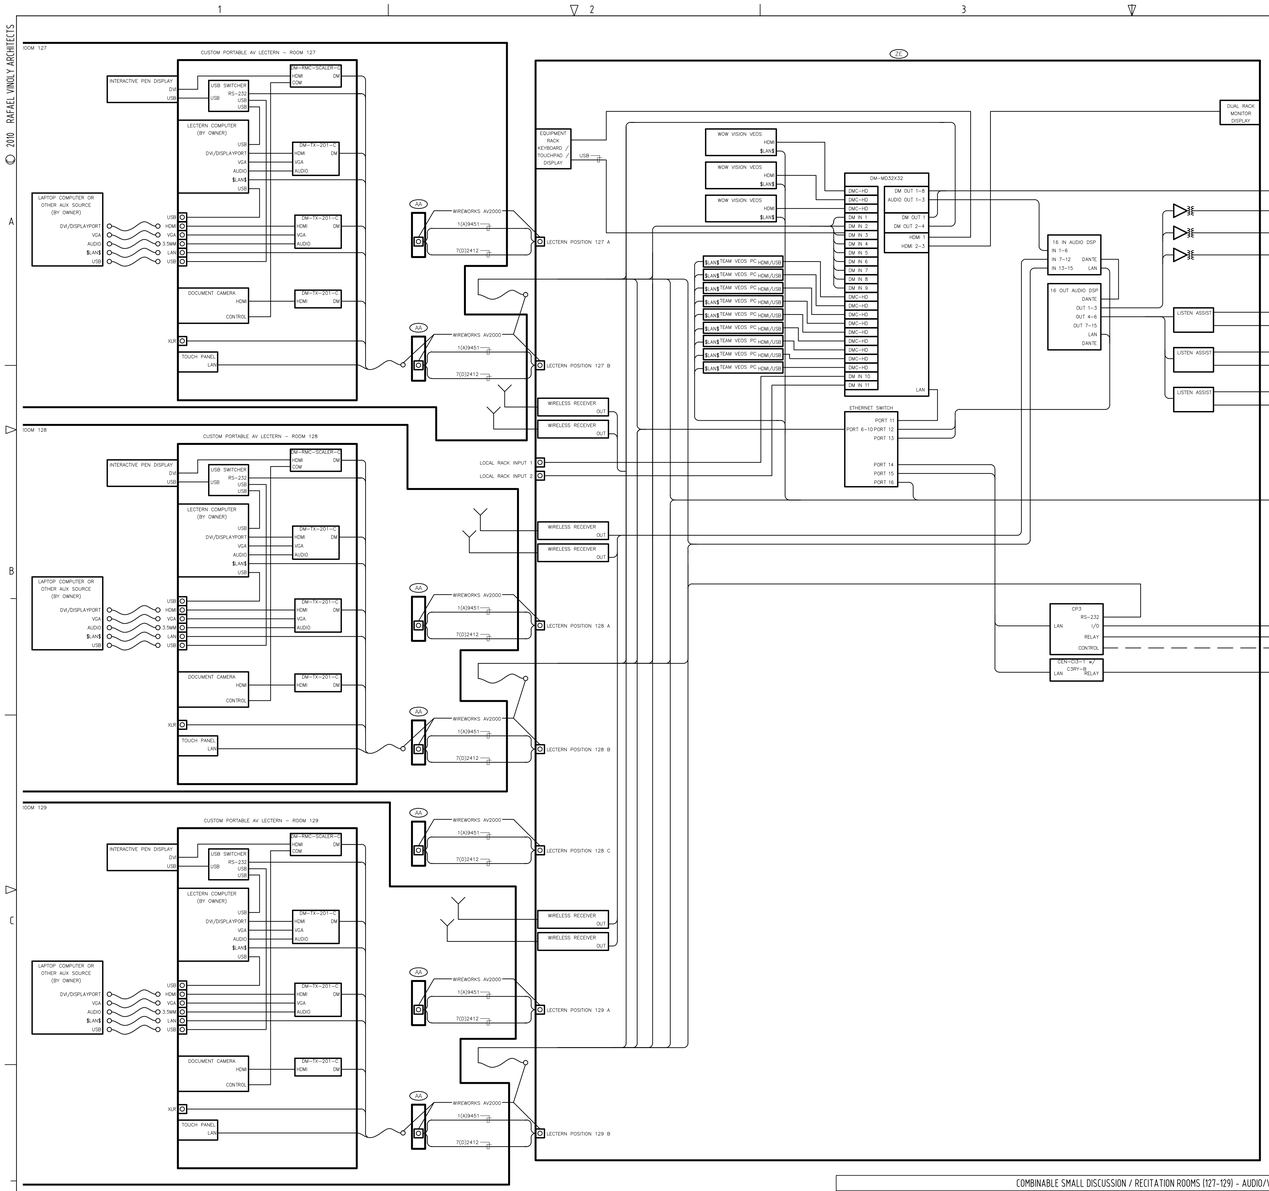


COMBINABLE SMALL DISCUSSION / RECITATION ROOMS (127-129) – AUDIO/VIDEO SIGNAL FLOW | 01
SCALE : NTS

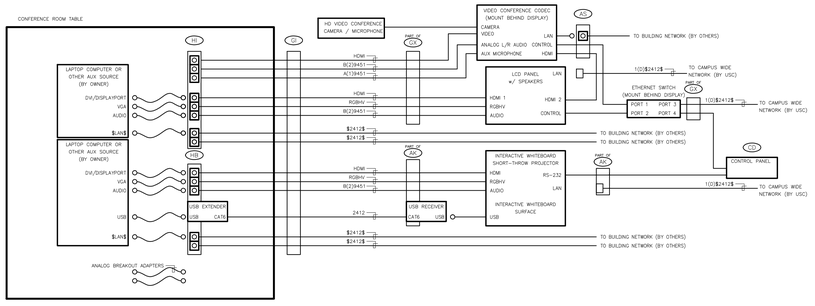

PROJECT ROOM 461F – AUDIO/VIDEO SIGNAL FLOW | 02
SCALE : NTS



ROOM IDENTIFICATION / SCHEDULE PANEL – AUDIO/VIDEO SIGNAL FLOW | 03
SCALE : NTS

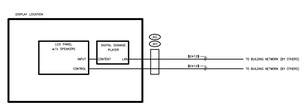

DIGITAL SIGNAGE DISPLAY – AUDIO/VIDEO SIGNAL FLOW | 04
SCALE : NTS

SIGNAL FLOW NOTES:

1. DASHED LINES INDICATE REQUIRED CONNECTIONS TO OTHER BUILDING SYSTEMS AND EQUIPMENT BEING PROVIDED BY OTHERS.
2. REFER TO TELECOMMUNICATIONS DOCUMENTATION FOR ADDITIONAL INFORMATION ON REQUIREMENTS FOR CONNECTIONS TO THE BUILDING DATA NETWORK.
3. REFER TO LIGHTING AND MOTORIZED SHADING SYSTEMS DOCUMENTATION FOR ADDITIONAL INFORMATION ON REQUIREMENTS FOR CONNECTIONS TO LIGHTING AND MOTORIZED SHADING SYSTEM CONTROLLERS. WIRE TO BE PROVIDED AT AV EQUIPMENT RACK LOCATIONS BY OTHERS FOR TERMINATION AND INTEGRATION BY AV INSTALLER. COORDINATE WITH LIGHTING AND SHADING SYSTEM PROVIDERS. AV CONTROL SYSTEM TO TRIGGER PRESET SCENES PROGRAMMED IN LIGHTING SYSTEM CONTROLLER BY OTHERS. AV CONTROL SYSTEM TO TRIGGER PRESETS AND/OR UP/DOWN/STOP COMMANDS FOR SHADING SYSTEM MOTOR CONTROLLERS. COORDINATE WITH OTHERS.
4. ALL FLOORBOX CONDUIT PATHS WILL PENETRATE BELOW THE BOX INTO THE ACCESSIBLE CEILING OF THE LEVEL BELOW. WHERE NO ACCESSIBLE CEILING EXISTS, CONDUIT WILL BE ROUTED THROUGH THE NEAREST ACCESSIBLE CEILING AREA.

USC BUSINESS PARTNERSHIP FOUNDATION
ON BEHALF OF
USC CAMPUS PLANNING & CONSTRUCTION

PROJECT NAME:
UNIVERSITY OF SOUTH CAROLINA
DARLA MOORE SCHOOL OF BUSINESS CONSTRUCTION

OSE PROJECT NUMBER:
H27-6069-AC-3

743 GREENE STREET
COLUMBIA, SC 29298
TEL: 803 777 4022 FAX: 803 777 0484

ARCHITECT:
RAFAEL VIÑOLY ARCHITECTS PC
50 VANDAM STREET
NEW YORK, NY 10013
TEL: 212 924 5060 FAX: 212 924 5858

STRUCTURAL ENGINEER, MEP ENGINEER, CIVIL ENGINEER, FIRE PROTECTION ENGINEER:
STEVENS & WILKINSON, SC
1501 MAIN STREET, FLOOR 6
COLUMBIA, SC 29201-5801
TEL: 803 765 0320 FAX: 803 254 6209

TELECOMMUNICATIONS, AUDIOVISUAL & ACOUSTICS:
JAFFE HOLDEN ACOUSTICS, INC.
114A WASHINGTON STREET
NORWALK, CT 06854-3007
TEL: 203 838 4167 FAX: 203 838 4168

LANDSCAPE ARCHITECT:
GRIMBALL-COTTERILL ASSOCIATES
600 BELTLINE BOULEVARD
COLUMBIA, SC 29205
TEL: 803 738 9525 FAX:

SURVEYOR:
BP BARBER & ASSOCIATES, INC.
101 RESEARCH DRIVE
COLUMBIA, SC 29202-1116
TEL: 803 429 4028 FAX:

BUILDING CODE:
HUGHES ASSOCIATES
3610 COMMERCE DRIVE, SUITE 817
BALTIMORE, MD 21227-1652
TEL: 410 737 8677 FAX: 410 737 8688

LIGHTING DESIGNER
ONE LUX STUDIO, LLC
39 WEST 13TH STREET
NEW YORK, NY 10011
TEL: 212 201 5792 FAX: 212 615 3700

FOOD & WASTE MANAGEMENT:
WILLIAM CARUSO & ASSOCIATES, INC.
8055 EAST TUFTS AVE, SUITE 1320
DENVER, CO 80237
TEL: 303.649.1600 FAX: 303.649.1660

SIGNAGE & WAYFINDING:
RAFAEL VIÑOLY ARCHITECTS PC
50 VANDAM STREET
NEW YORK, NY 10013
TEL: 212 924 5060 FAX: 212 924 5858

SPECIFICATIONS:
ROBERT SCHWARTZ & ASSOCIATES
589 8TH AVE., 17TH FLOOR
NEW YORK, NY 10018
TEL: 212 691 3248 FAX: 212 633 1613

AV BID PACKAGE A
AUDIO/VIDEO SYSTEMS
JANUARY 18, 2012

PHASE :

100% CONSTRUCTION DOCUMENTS

SEAL & SIGNATURE

ISSUE NO.	ISSUE DATE	ISSUE NO.	ISSUE DATE	ISSUE NO.	ISSUE DATE
4	2013.01.18				
3	2012.12.05				
2	2012.10.26				
1	2012.09.10				
0	2012.07.23				

KEY PLAN & NORTH SIGN

IF THIS DRAWING IS NOT 30" X 42" IT IS A REDUCED PRINT; REFER TO GRAPHIC SCALE

0
NTS

AUDIO/VIDEO SYSTEMS SIGNAL FLOW 4

SHEET TITLE :

AV0304

SHEET NUMBER :