
© 2010 RAFAEL VIÑOLY ARCHITECTS

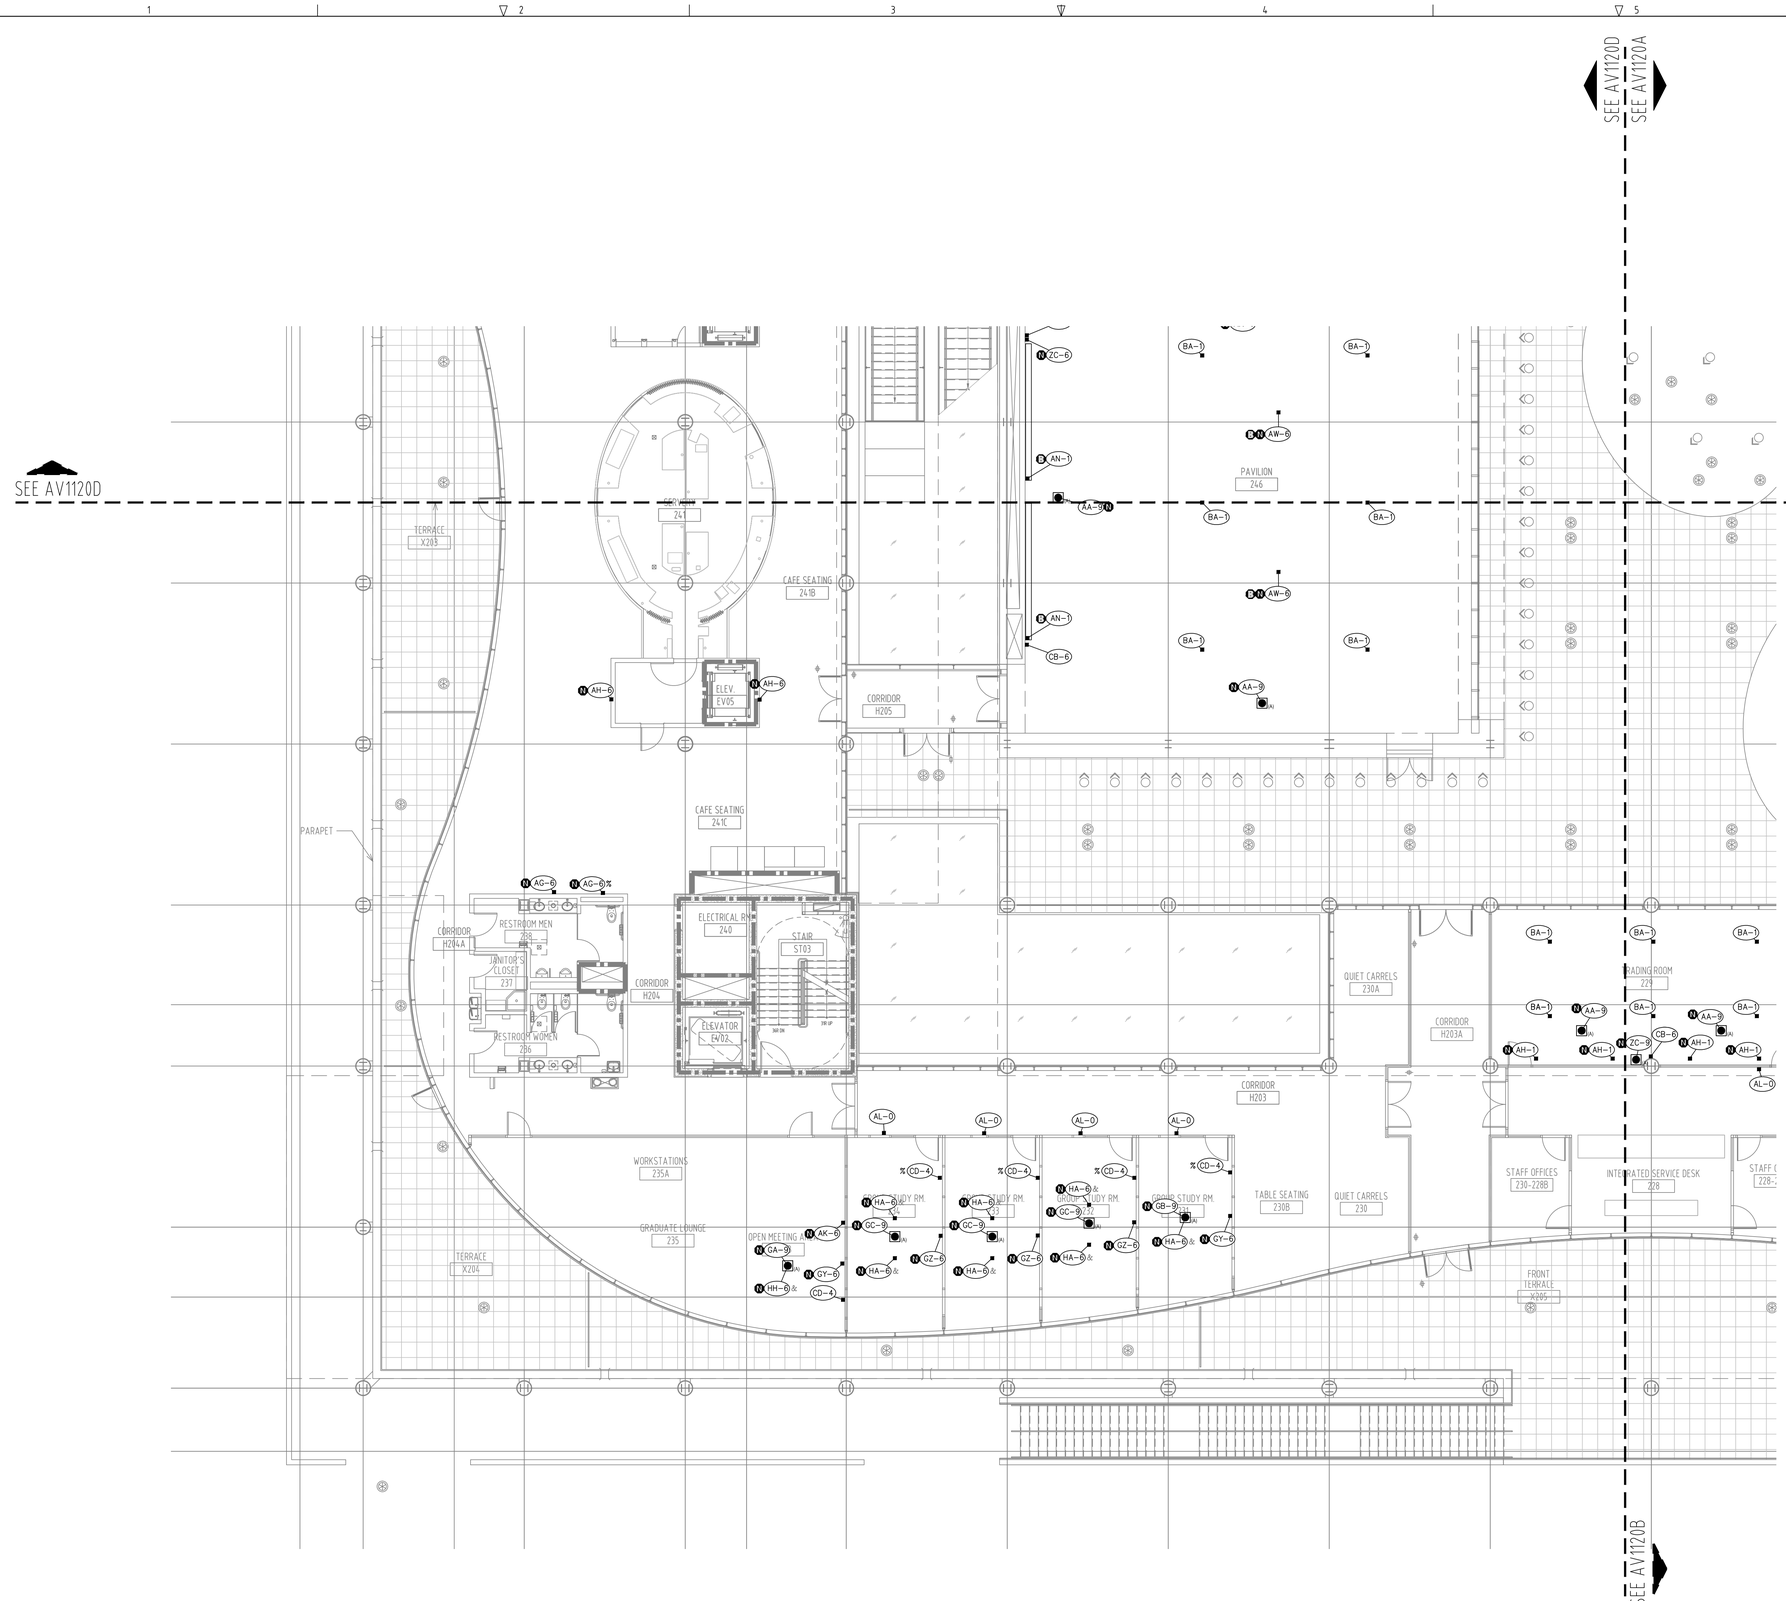

ELECTRICAL AND BACKBOX NOTES:

% DEVICES INSTALLED TO BE INFRASTRUCTURE ONLY FOR AUDIO-VIDEO SYSTEM INSTALLATION. THIS WILL INCLUDE A BACKBOX AND CONDUIT AS INDICATED IN THE SCHEDULE OF TERMINATIONS WITH A BLANK FACEPLATE, ALL BY BP3 ELECTRICAL CONTRACTOR. AUDIO-VIDEO SYSTEMS INSTALLER IS NOT RESPONSIBLE FOR THE DEVICE.

& DEVICES TO BE COORDINATED WITH FURNITURE (BY OTHERS) AND INSTALLED BY AV SYSTEMS INSTALLER.

BP3 ELECTRICAL CONTRACTOR TO PROVIDE AND INSTALL ALL BACKBOXES AND CONDUIT TO SUPPORT THE AUDIO/VIDEO SYSTEMS. AUDIO/VIDEO SYSTEMS INSTALLATION BY AV INSTALLER.

FINAL LOCATIONS OF BOXES TO BE INDICATED IN ARCHITECTURAL DRAWINGS AND FIELD VERIFIED BY USC/DMSB PERSONNEL. REFER TO A1800 SERIES ARCHITECTURAL DRAWINGS AS DEFAULT. DMSB / USC TO REVIEW AND APPROVE LOCATIONS, IF NECESSARY.

INFRASTRUCTURE ONLY CONSISTS OF CONDUIT, PULLBOX/BACKBOXES AND COVERS. ALL CONDUIT WILL HAVE TWO (2) PULL STRINGS INSTALLED
WIRE COUNTS FOR INFRASTRUCTURE ONLY ARE ANTICIPATED QUANTITY FOR CONDUIT SIZING PURPOSES ONLY

BP3 GENERAL CONTRACTOR TO PROVIDE WALL BACKING AT ALL WALL-MOUNTED DISPLAYS AND EQUIPMENT RACKS PER SHEET A7003.

AV SYSTEM POWER NOT INCLUDED IN AV CONTRACT - SEE ELECTRICAL DOCUMENTS.

USC BUSINESS PARTNERSHIP FOUNDATION
ON BEHALF OF
USC CAMPUS PLANNING & CONSTRUCTION

PROJECT NAME:
UNIVERSITY OF SOUTH CAROLINA
DARLA MOORE SCHOOL OF BUSINESS CONSTRUCTION

OSE PROJECT NUMBER:
H27-6069-AC-3

743 GREENE STREET
COLUMBIA, SC 20298
TEL: 803 777 4022 FAX: 803 777 0484

ARCHITECT:
RAFAEL VIÑOLY ARCHITECTS PC
50 VANDAM STREET
NEW YORK, NY 10013
TEL: 212 924 5060 FAX: 212 924 5858

STRUCTURAL ENGINEER, MEP ENGINEER, CIVIL ENGINEER, FIRE PROTECTION ENGINEER:
STEVENS & WILKINSON, SC
1501 MAIN STREET, FLOOR G
COLUMBIA, SC 29201-5801
TEL: 803 765 0320 FAX: 803 254 6209

TELECOMMUNICATIONS, AUDIOVISUAL & ACOUSTICS:
JAFFE HOLDEN ACOUSTICS, INC.
114A WASHINGTON STREET
NORWALK, CT 06854-3007
TEL: 203 838 4167 FAX: 203 838 4168

LANDSCAPE ARCHITECT:
GRIMBALL-COTTERILL ASSOCIATES
600 BELTLINE BOULEVARD
COLUMBIA, SC 29205
TEL: 803 738 9525 FAX:

SURVEYOR:
BP BARBER & ASSOCIATES, INC.
101 RESEARCH DRIVE
COLUMBIA, SC 29202-1116
TEL: 803 429 4028 FAX:

BUILDING CODE:
HUGHES ASSOCIATES
3610 COMMERCE DRIVE, SUITE 817
BALTIMORE, MD 21227-1652
TEL: 410 737 8677 FAX: 410 737 8688

LIGHTING DESIGNER
ONE LUX STUDIO, LLC
39 WEST 13TH STREET
NEW YORK, NY 10011
TEL: 212 201 5792 FAX: 212 615 3700

FOOD & WASTE MANAGEMENT:
WILLIAM CARUSO & ASSOCIATES, INC.
8055 EAST TUFTS AVE, SUITE 1320
DENVER, CO 80237
TEL: 303.649.1600 FAX: 303.649.1660

SIGNAGE & WAYFINDING:
RAFAEL VIÑOLY ARCHITECTS PC
50 VANDAM STREET
NEW YORK, NY 10013
TEL: 212 924 5060 FAX: 212 924 5858

SPECIFICATIONS:
ROBERT SCHWARTZ & ASSOCIATES
589 8TH AVE., 17TH FLOOR
NEW YORK, NY 10018
TEL: 212 691 3248 FAX: 212 633 1613

AV BID PACKAGE A
AUDIO/VIDEO SYSTEMS
JANUARY 18, 2012

PHASE :
100% CONSTRUCTION DOCUMENTS

SEAL & SIGNATURE

ISSUE NO.	ISSUE DATE	ISSUE NO.	ISSUE DATE	ISSUE NO.	ISSUE DATE
4	2013.01.18				
3	2012.12.05				
2	2012.10.26				
1	2012.09.10				
0	2012.07.23				

KEY PLAN & NORTH SIGN

IF THIS DRAWING IS NOT 30" X 42" IT IS A REDUCED PRINT; REFER TO GRAPHIC SCALE

0 8 16

1/8" = 1' - 0"

AV DEVICE LOCATIONS
LEVEL 2
ZONE C

SHEET TITLE :
AV1120C

SHEET NUMBER :