
2010 RAFAEL VIÑOLY ARCHITECTS

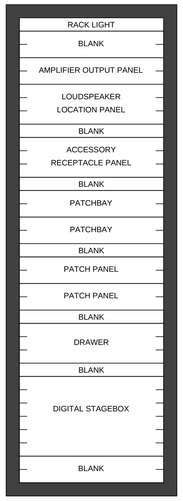


NOTES: USE MIDDLE ATLANTIC RACK DWR-35-22.


1 YB AV4001 STAGE JUNCTION RACK Scale: NTS




2 YB AV4001 AMPLIFIER OUTPUT PANEL Scale: NTS

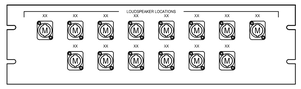

3 YB AV4001 LOUDSPEAKER LOCATION PANEL Scale: NTS

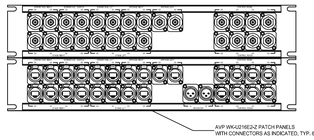


4 YB AV4001 PATCHBAYS Scale: NTS

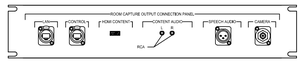

5 YA AV4001 ROOM CAPTURE OUTPUT CONNECTION PANEL Scale: NTS



6 YB AV4001 PATCHBAYS Scale: NTS

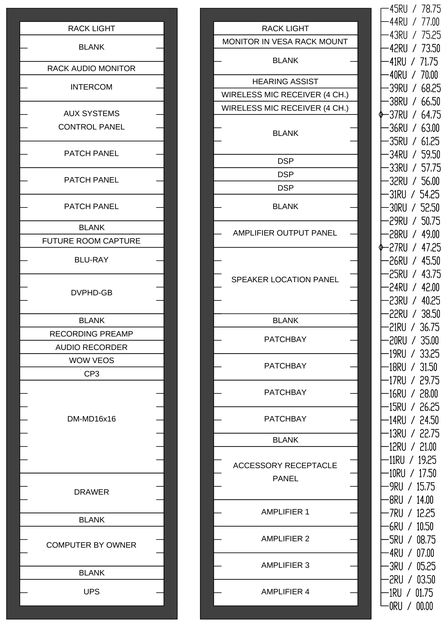


USE MIDDLE ATLANTIC RACK WR-44-32 WITH WRPSD44 PLEXIGLASS DOOR.

MOUNT ETHERNET AND DANTE SWITCHES INSIDE OF RACK.


7 YA AV4001 BOOTH RACK Scale: NTS




8 YA AV4001 AMPLIFIER OUTPUT PANEL Scale: NTS

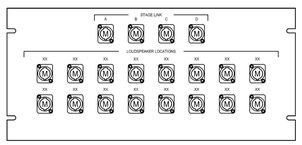


9 YA AV4001 LOUDSPEAKER LOCATION PANEL Scale: NTS

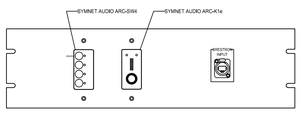


10 YA AV4001 AUXILLIARY CONTROL PANEL Scale: NTS

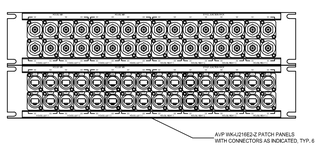


11 YA AV4001 PATCH PANELS Scale: NTS

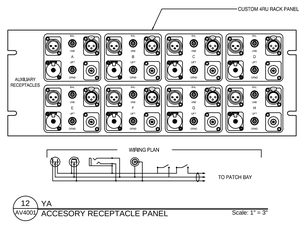

12 YA AV4001 ACCESORY RECEPTACLE PANEL Scale: 1" = 3"

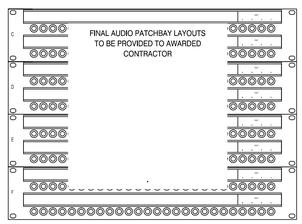

13 YA AV4001 PATCHBAYS Scale: 1" = 3"

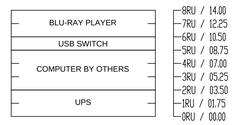

PROVIDE MARSHALL MLR-30, MLCD-42 OR MLT-36 AS REQUIRED PER LECTERN LOCATION. COORDINATE WITH SYSTEM REQUIREMENTS, ARCHITECT AND OWNER.
MOUNT DM TRANSMITTERS INSIDE OF RACK.
INTEGRATE TOUCH SCREEN TABLET, TOUCH PANEL AND AUXILLARY CONNECTIONS INTO LECTERN.
PROVIDE LOCATION FOR DOCUMENT CAMERA.

14 PORTABLE LECTERN AV4001 AUDITORIUM Scale: NTS

USC BUSINESS PARTNERSHIP FOUNDATION
ON BEHALF OF
USC CAMPUS PLANNING & CONSTRUCTION

PROJECT NAME:
UNIVERSITY OF SOUTH CAROLINA
DARLA MOORE SCHOOL OF BUSINESS CONSTRUCTION

OSE PROJECT NUMBER:
H27-6069-AC-3

743 GREENE STREET
COLUMBIA, SC 29298
TEL: 803 777 4022 FAX: 803 777 0484

ARCHITECT:
RAFAEL VIÑOLY ARCHITECTS PC
50 VANDAM STREET
NEW YORK, NY 10013
TEL: 212 924 5060 FAX: 212 924 5858

STRUCTURAL ENGINEER, MEP ENGINEER, CIVIL ENGINEER, FIRE PROTECTION ENGINEER:
STEVENS & WILKINSON, SC
1501 MAIN STREET, FLOOR G
COLUMBIA, SC 29201-5801
TEL: 803 765 0320 FAX: 803 254 6209

TELECOMMUNICATIONS, AUDIOVISUAL & ACOUSTICS:
JAFFE HOLDEN ACOUSTICS, INC.
114A WASHINGTON STREET
NORWALK, CT 06854-3007
TEL: 203 838 4167 FAX: 203 838 4168

LANDSCAPE ARCHITECT:
GRIMBALL-COTTERILL ASSOCIATES
600 BELTLINE BOULEVARD
COLUMBIA, SC 29205
TEL: 803 738 9525 FAX:

SURVEYOR:
BP BARBER & ASSOCIATES, INC.
101 RESEARCH DRIVE
COLUMBIA, SC 29202-1116
TEL: 803 429 4028 FAX:

BUILDING CODE:
HUGHES ASSOCIATES
3610 COMMERCE DRIVE, SUITE 817
BALTIMORE, MD 21227-1652
TEL: 410 737 8677 FAX: 410 737 8688

LIGHTING DESIGNER:
ONE LUX STUDIO, LLC
39 WEST 13TH STREET
NEW YORK, NY 10011
TEL: 212 201 5792 FAX: 212 615 3700

FOOD & WASTE MANAGEMENT:
WILLIAM CARUSO & ASSOCIATES, INC.
8955 EAST TUFTS AVE, SUITE 1320
DENVER, CO 80237
TEL: 303.649.1600 FAX: 303.649.1660

SIGNAGE & WAYFINDING:
RAFAEL VIÑOLY ARCHITECTS PC
50 VANDAM STREET
NEW YORK, NY 10013
TEL: 212 924 5060 FAX: 212 924 5858

SPECIFICATIONS:
ROBERT SCHWARTZ & ASSOCIATES
589 8TH. AVE., 17TH. FLOOR
NEW YORK, NY 10018
TEL: 212 691 3248 FAX: 212 633 1613

AV BID PACKAGE A
AUDIO/VIDEO SYSTEMS
JANUARY 18, 2012

PHASE :

100% CONSTRUCTION DOCUMENTS

SEAL & SIGNATURE

ISSUE NO.	ISSUE DATE
4	2013.01.18
3	2012.12.05
2	2012.10.26
1	2012.09.10
0	2012.07.23

KEY PLAN & NORTH SIGN

AS NOTED

AUDITORIUM EQUIPMENT RACK DETAILS

SHEET TITLE :

AV4001

SHEET NUMBER :