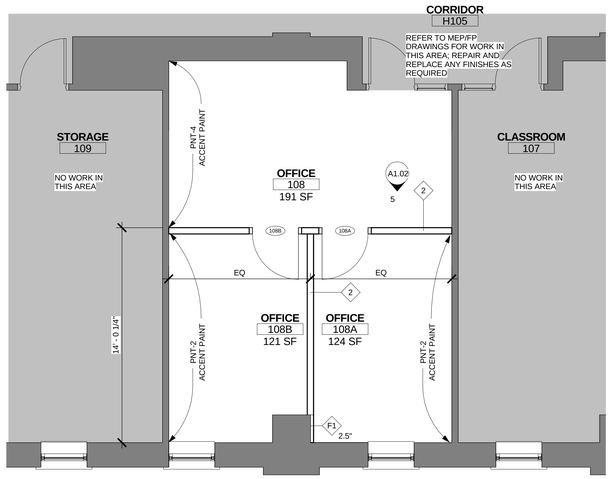

4 ENLARGED FIRST FLOOR PLAN
1/4" = 1'-0"

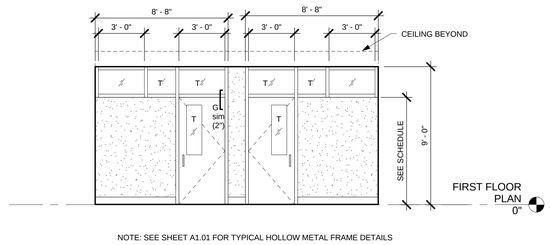

NOTE: SEE SHEET A1.01 FOR TYPICAL HOLLOW METAL FRAME DETAILS

5 ELEVATION @ RM # 108
1/4" = 1'-0"

GENERAL FLOOR PLAN NOTES:

1. WHERE NOTED, WALLS ARE TO BE CUT AND PATCHED AS REQUIRED TO INSTALL POWER AND DATA BOXES, WIRING AND CONDUITS. REFER TO LOCATIONS, AND NOTES SHOWN ON ELECTRICAL DRAWINGS.
2. DOORS AT EXISTING WALLS ARE EXISTING U.N.O
3. ALL FIXTURES, EXTERIOR WINDOWS, STAIRS, ELEVATORS & EQUIPMENT ARE EXISTING U.N.O.
4. ALL NEW WALLS EXTEND TO UNDERSIDE OF DECK OR STRUCTURE U.N.O
5. AREAS SHOWN AS HATCHED ON THESE DRAWINGS ARE NOT IN THE SCOPE OF ARCHITECTURAL WORK EXCEPT WORK REQUIRED TO INSTALL MEPFP PIPING, WIRING AND ELEMENTS.
6. CONFIRM AV CONDUIT REQUIREMENTS FOR COFERENCE ROOM #421 WITH USC
7. CONFIRM LOCATION OF FURNITURE & REQUIRED POWER AND DATA SERVICE WITH BETH JOHNSON @ USC PRIOR TO INSTALLATION.
8. GLAZING NOTED WITH THE MARK "T", SHALL BE TEMPERED GLASS
9. REFER TO MEP&FP DRAWINGS FOR WORK THAT EXTENDS BEYOND AREAS NOTED ON THE ARCHITECTURAL PLANS. ALL FINISHES THAT ARE REMOVED, DAMAGED, OR DEMOLISHED SHALL BE REPAIRED TO ITS ORIGINAL CONDITION WHEN WORK IS COMPLETE.

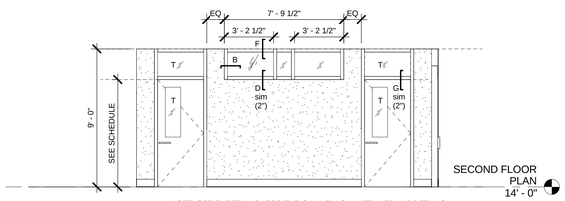

NOTE: SEE SHEET A1.01 FOR TYPICAL HOLLOW METAL FRAME DETAILS

2 ELEVATION @ RM # 204
1/4" = 1'-0"

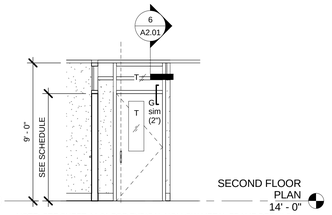

NOTE: SEE SHEET A1.01 FOR TYPICAL HOLLOW METAL FRAME DETAILS

3 ELEVATION @ RM #204
1/4" = 1'-0"

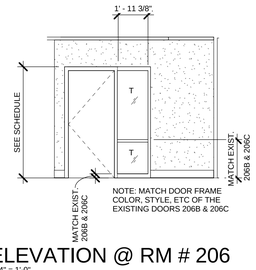

NOTE: MATCH DOOR FRAME COLOR, STYLE, ETC OF THE EXISTING DOORS 206B & 206C

6 ELEVATION @ RM # 206
1/4" = 1'-0"

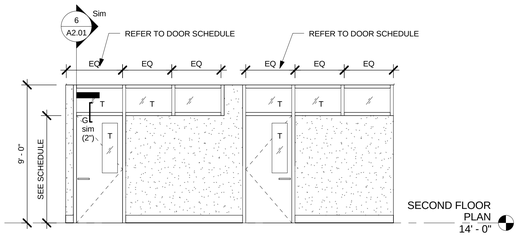

NOTE: SEE SHEET A1.01 FOR TYPICAL HOLLOW METAL FRAME DETAILS

7 ELEVATION @ RM # 208
1/4" = 1'-0"

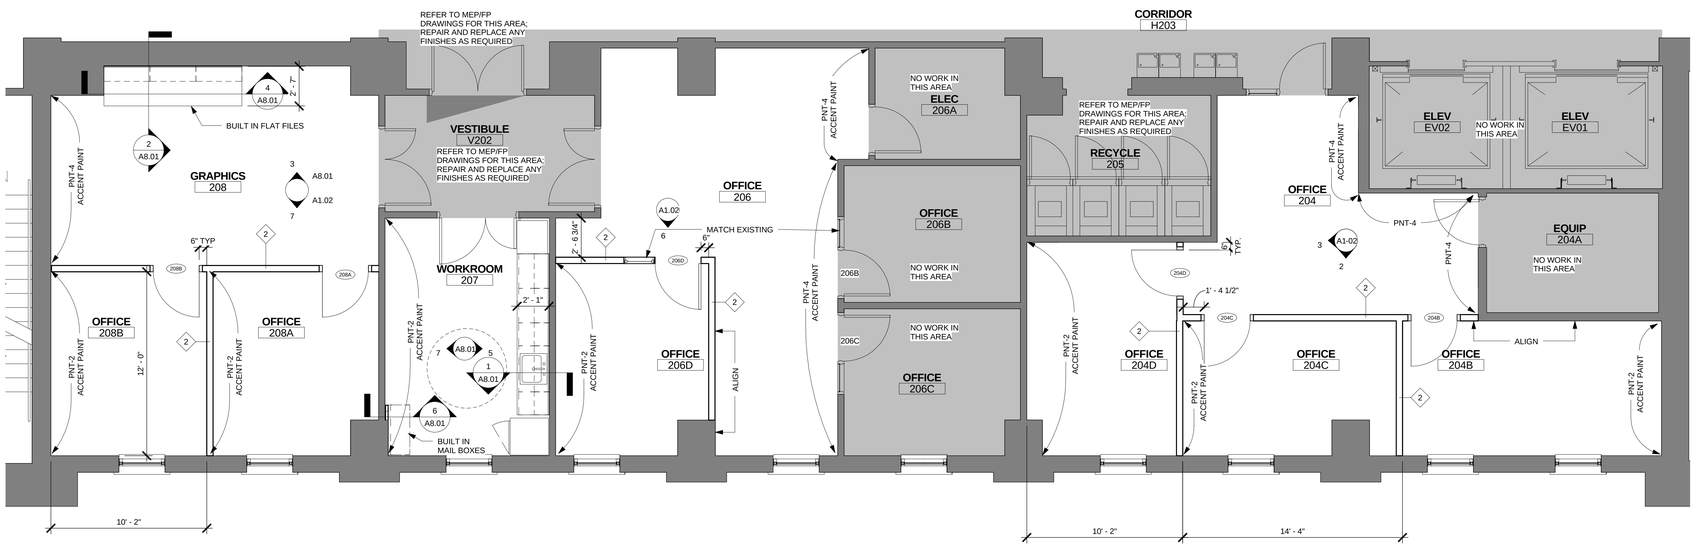

1 ENLARGED SECOND FLOOR PLAN
1/4" = 1'-0"

Jenkins • Peer *Architects*

112 South Tryon Street
Charlotte, North Carolina 28284
704/372-6665
704/372-0102

Mechanical, Plumbing, Electrical & Fire Protection Consultant
RMF Engineering, Inc.
194 Seven Farms Drive, Suite G
Charleston, South Carolina 29492
843/971-9639
843/971-9641 Fax

UNIVERSITY OF SOUTH CAROLINA

PUBLIC HEALTH RESEARCH CENTER - RELOCATION RENOVATIONS

USC PROJECT # H27-I988

TAG	DESCRIPTION	DATE

Project: 11USC396
Drawn By: BKM
Checked By: BDB
Date: 08 March 2012

Jenkins • Peer *Architects* © copyright 2012

ENLARGED PLANS AND INTERIOR ELEVATIONS

ISSUED FOR CONSTRUCTION

A1.02

H:\11USC396\400-Design\401-Architectural Drawings\USC_SPHC 12_0111.rvt