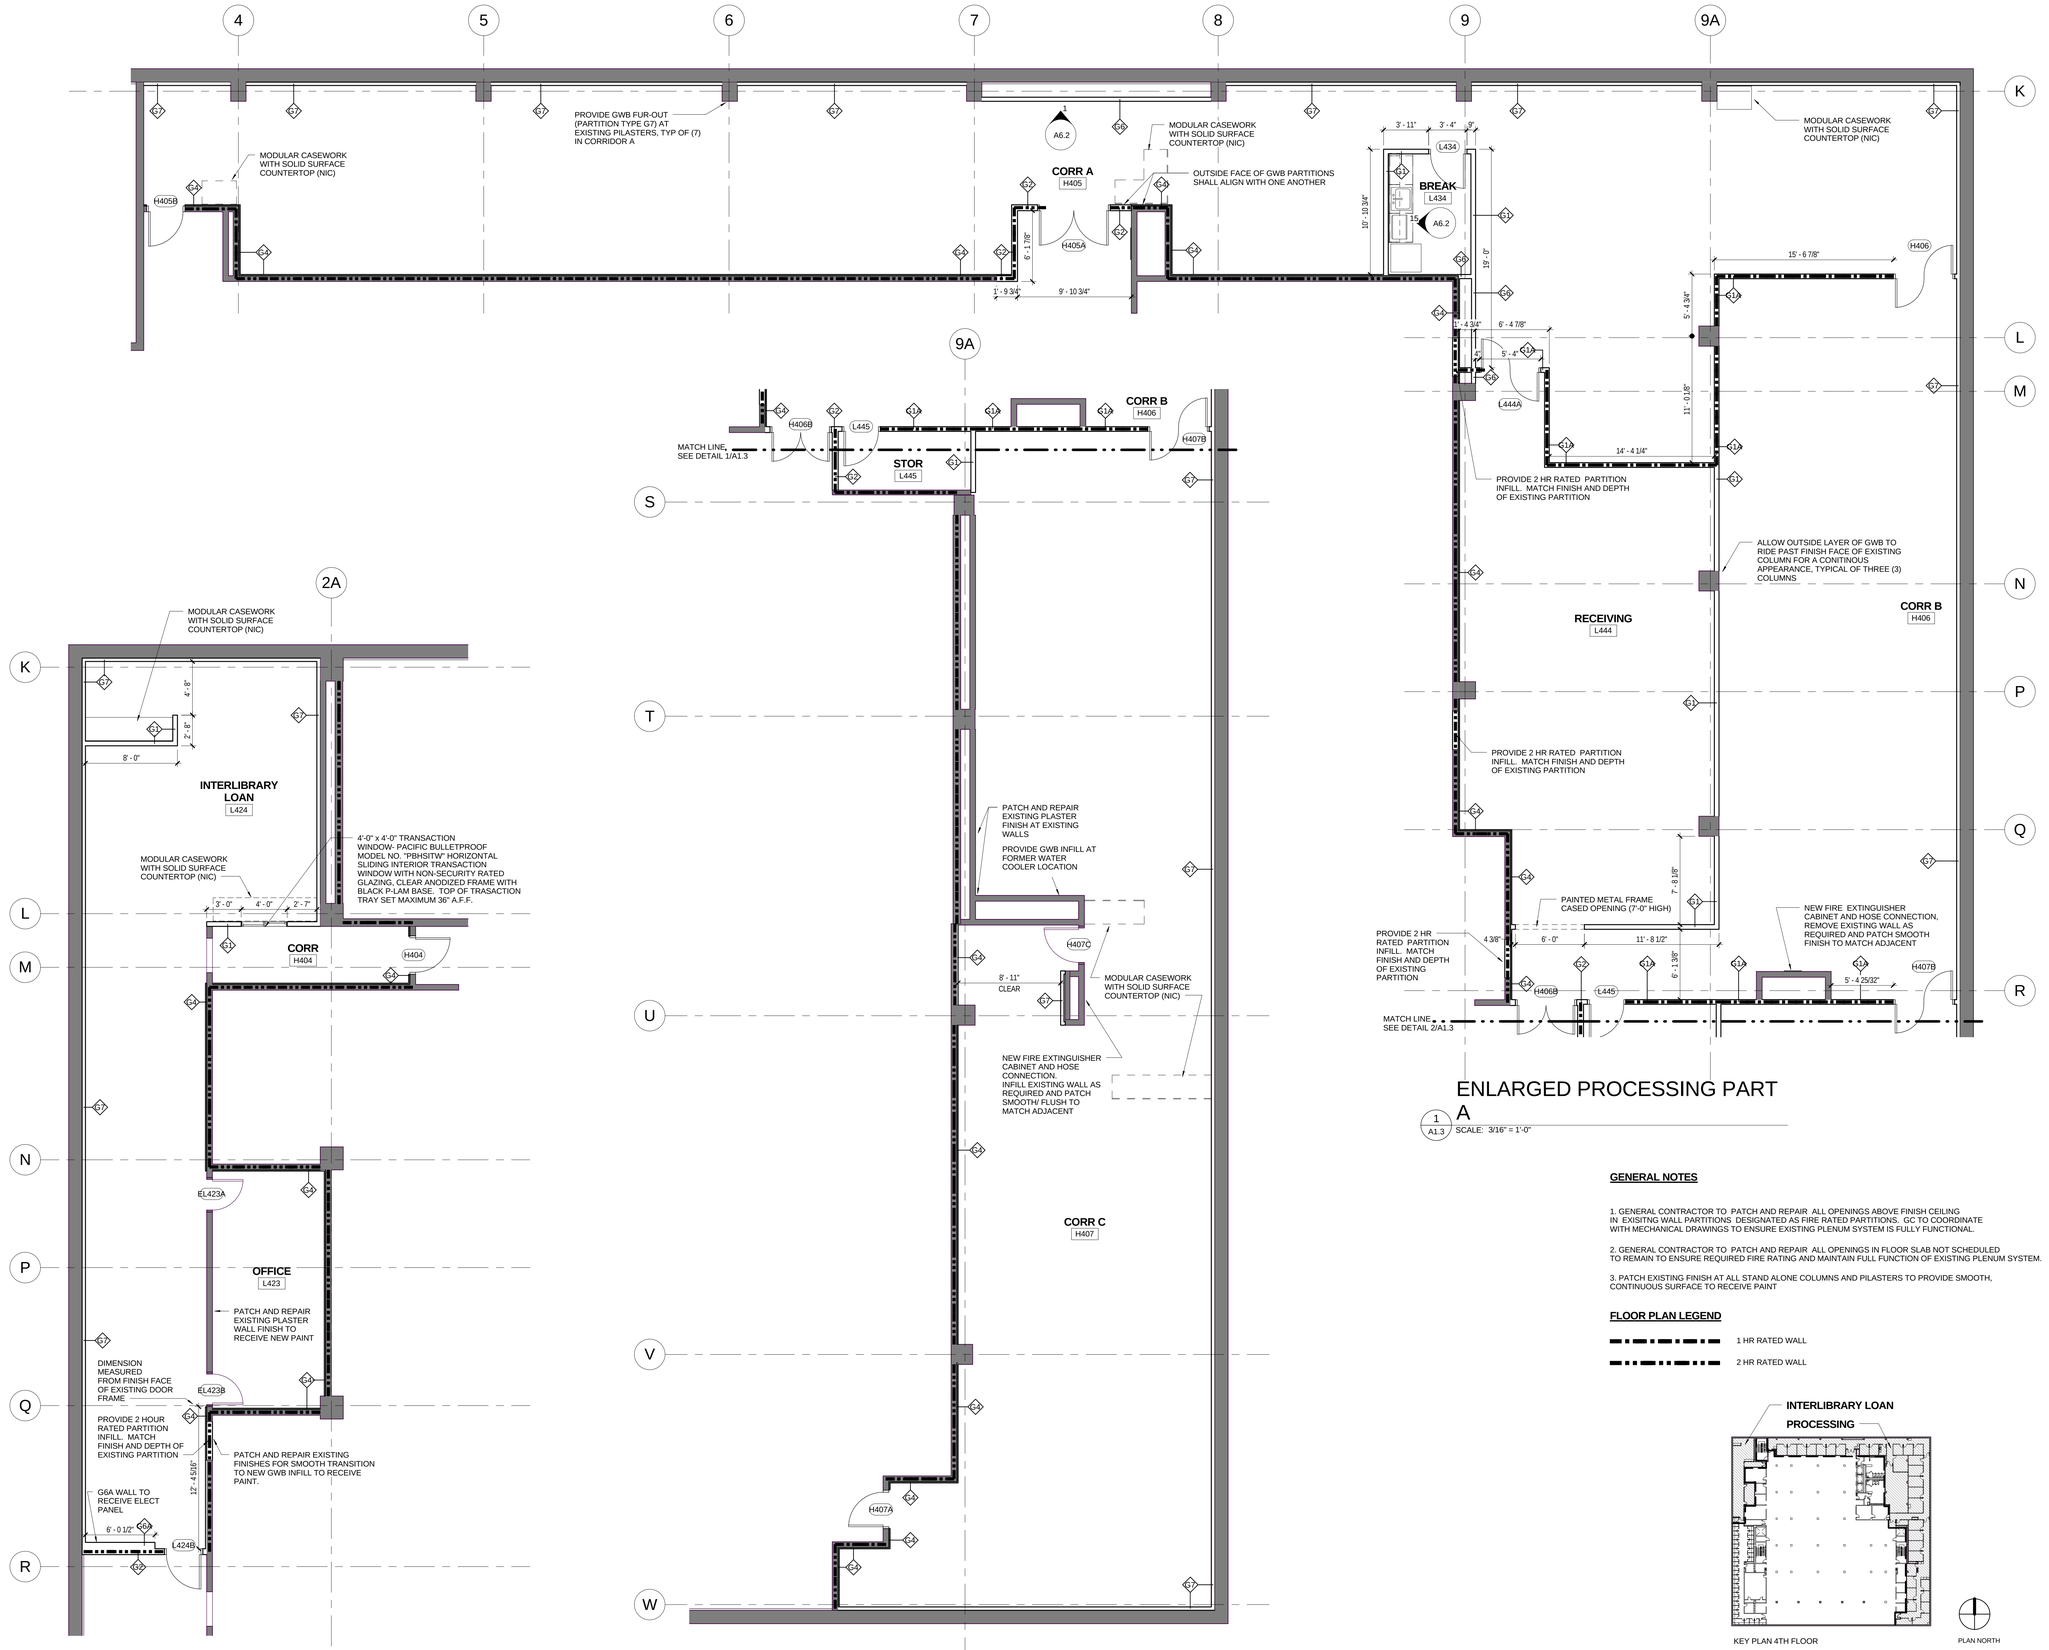

ENLARGED PROCESSING PART A

1 A1.3 SCALE: 3/16" = 1'-0"

ENLARGED INTER-LIBRARY LOAN

3 A1.3 SCALE: 3/16" = 1'-0"

ENLARGED PROCESSING PART B

2 A1.3 SCALE: 3/16" = 1'-0"

GENERAL NOTES

1. GENERAL CONTRACTOR TO PATCH AND REPAIR ALL OPENINGS ABOVE FINISH CEILING IN EXISITNG WALL PARTITIONS DESIGNATED AS FIRE RATED PARTITIONS. GC TO COORDINATE WITH MECHANICAL DRAWINGS TO ENSURE EXISTING PLENUM SYSTEM IS FULLY FUNCTIONAL.

2. GENERAL CONTRACTOR TO PATCH AND REPAIR ALL OPENINGS IN FLOOR SLAB NOT SCHEDULED TO REMAIN TO ENSURE REQUIRED FIRE RATING AND MAINTAIN FULL FUNCTION OF EXISTING PLENUM SYSTEM.

3. PATCH EXISTING FINISH AT ALL STAND ALONE COLUMNS AND PILASTERS TO PROVIDE SMOOTH, CONTINUOUS SURFACE TO RECEIVE PAINT

FLOOR PLAN LEGEND

1 HR RATED WALL

2 HR RATED WALL

KEY PLAN 4TH FLOOR

PLAN NORTH

QUACKENBUSH
ARCHITECTS+PLANNERS

1217 Hampton Street T: 803.771.2999
Columbia, SC 29201 F: 803.771.2858

CORPORATE SEAL

STATE OF SOUTH CAROLINA
QUACKENBUSH ARCHITECTS + PLANNERS LLC Columbia, SC No. 100028
REGISTERED ARCHITECTS

A/E SEAL

STATE OF SOUTH CAROLINA
PAUL L. BOYD
QUACKENBUSH
COLUMBIA, SC
10582
REGISTERED ARCHITECT

PROJECT TITLE

University of South Carolina

CAREER CENTER AT THOMAS COOPER LIBRARY

GREENE STREET
COLUMBIA, SC 29201

BID SET

Conditions of Use This drawing and the design thereon are the property of Quackenbush Architects + Planners. The reproduction, copying, or use of this drawing without the written consent of Quackenbush Architects + Planners is prohibited and any infringement will be subject to legal action.

REVISIONS

NO	REVISION	DATE

SHEET INFORMATION

Date	04.08.13
Project No.	12.130.03
Scale	As indicated
Drawn By	JCB
Checked By	BLH

TITLE

LEVEL 4 ENLARGED PLANS

SHEET NO.

A1.3

4/4/2013 11:53:44 AM