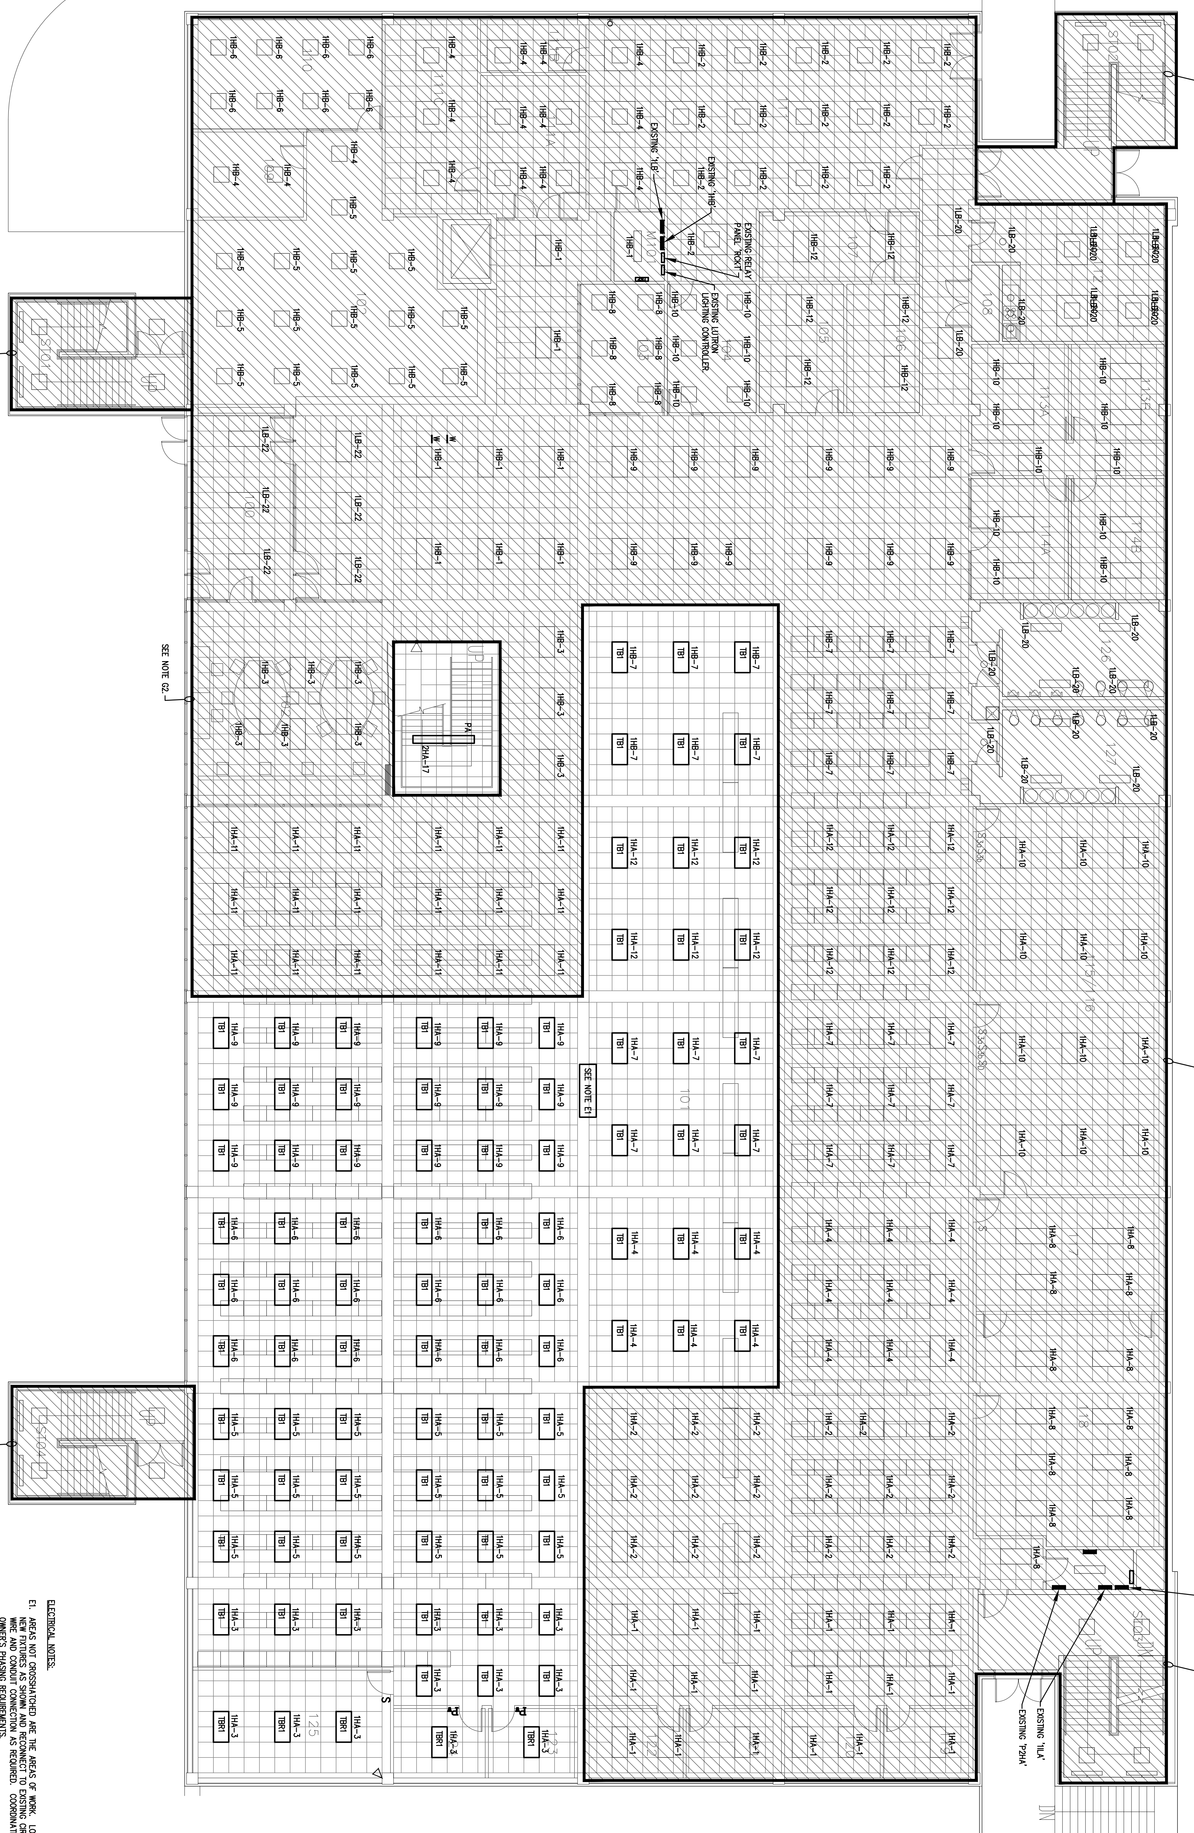

A E1.1 ELECTRICAL LIGHTING PLAN – 1st FLOOR
SCALE: 1/8" = 1'-0"

ELECTRICAL NOTES:

E1. AREAS NOT CROSSHATCHED ARE THE AREAS OF WORK. LOCATE AND INSTALL NEW FIXTURES AS SHOWN AND RECONNECT TO EXISTING CIRCUITS, AND MODIFY WHERE AND AS REQUIRED. COORDINATE ALL WORK WITH OWNER'S PHASING REQUIREMENTS.

GENERAL NOTES:

G1. CONTRACTOR SHALL TAKE CARE TO COMPLETELY COVER ALL BOOK STACKS WITH PLASTIC WHEN WORKING IN THOSE AREAS.

G2. CROSSHATCHED AREAS INDICATE NO WORK TO BE DONE IN THIS AREA.

UNIVERSITY OF SC UPSTATE
LIBRARY LIGHTING REPLACEMENT
UPSTATE USC
S.C PROJECT NO. H34-9543-JM-B
SPARTANBURG, SOUTH CAROLINA

PROJECT NO. 12860F	REVISION		DATE	BY
	A	ISSUED FOR REVIEW	1/29/13	LCM/LJK
DATE 12/3/12	B	FINAL ISSUE FOR REVIEW	2/8/13	LCM/LJK
DRAWN BY LJK				
CHECKED BY LCM				

BURDETTE ENGINEERING
102 Pilgrim Road
Greenville, SC 29607
BEI JOB NO. 12860F
(864) 297-8717
(864) 297-8719 (FAX)
EMAIL:Bei@BurdetteEngr.com

SHEET NUMBER E1.1

4 OF 7 SHEETS