PROJECT NUMBER:
CADD DRAWING FILE NAME:
PLOT VIEW NAME or PLOT SCRIPT FILE:
PLOTTED SHEET SIZE/TRANSCRIPT:
OPERATOR INITIALS:
LAST CORRECTION DATE:
PLOT DATE:

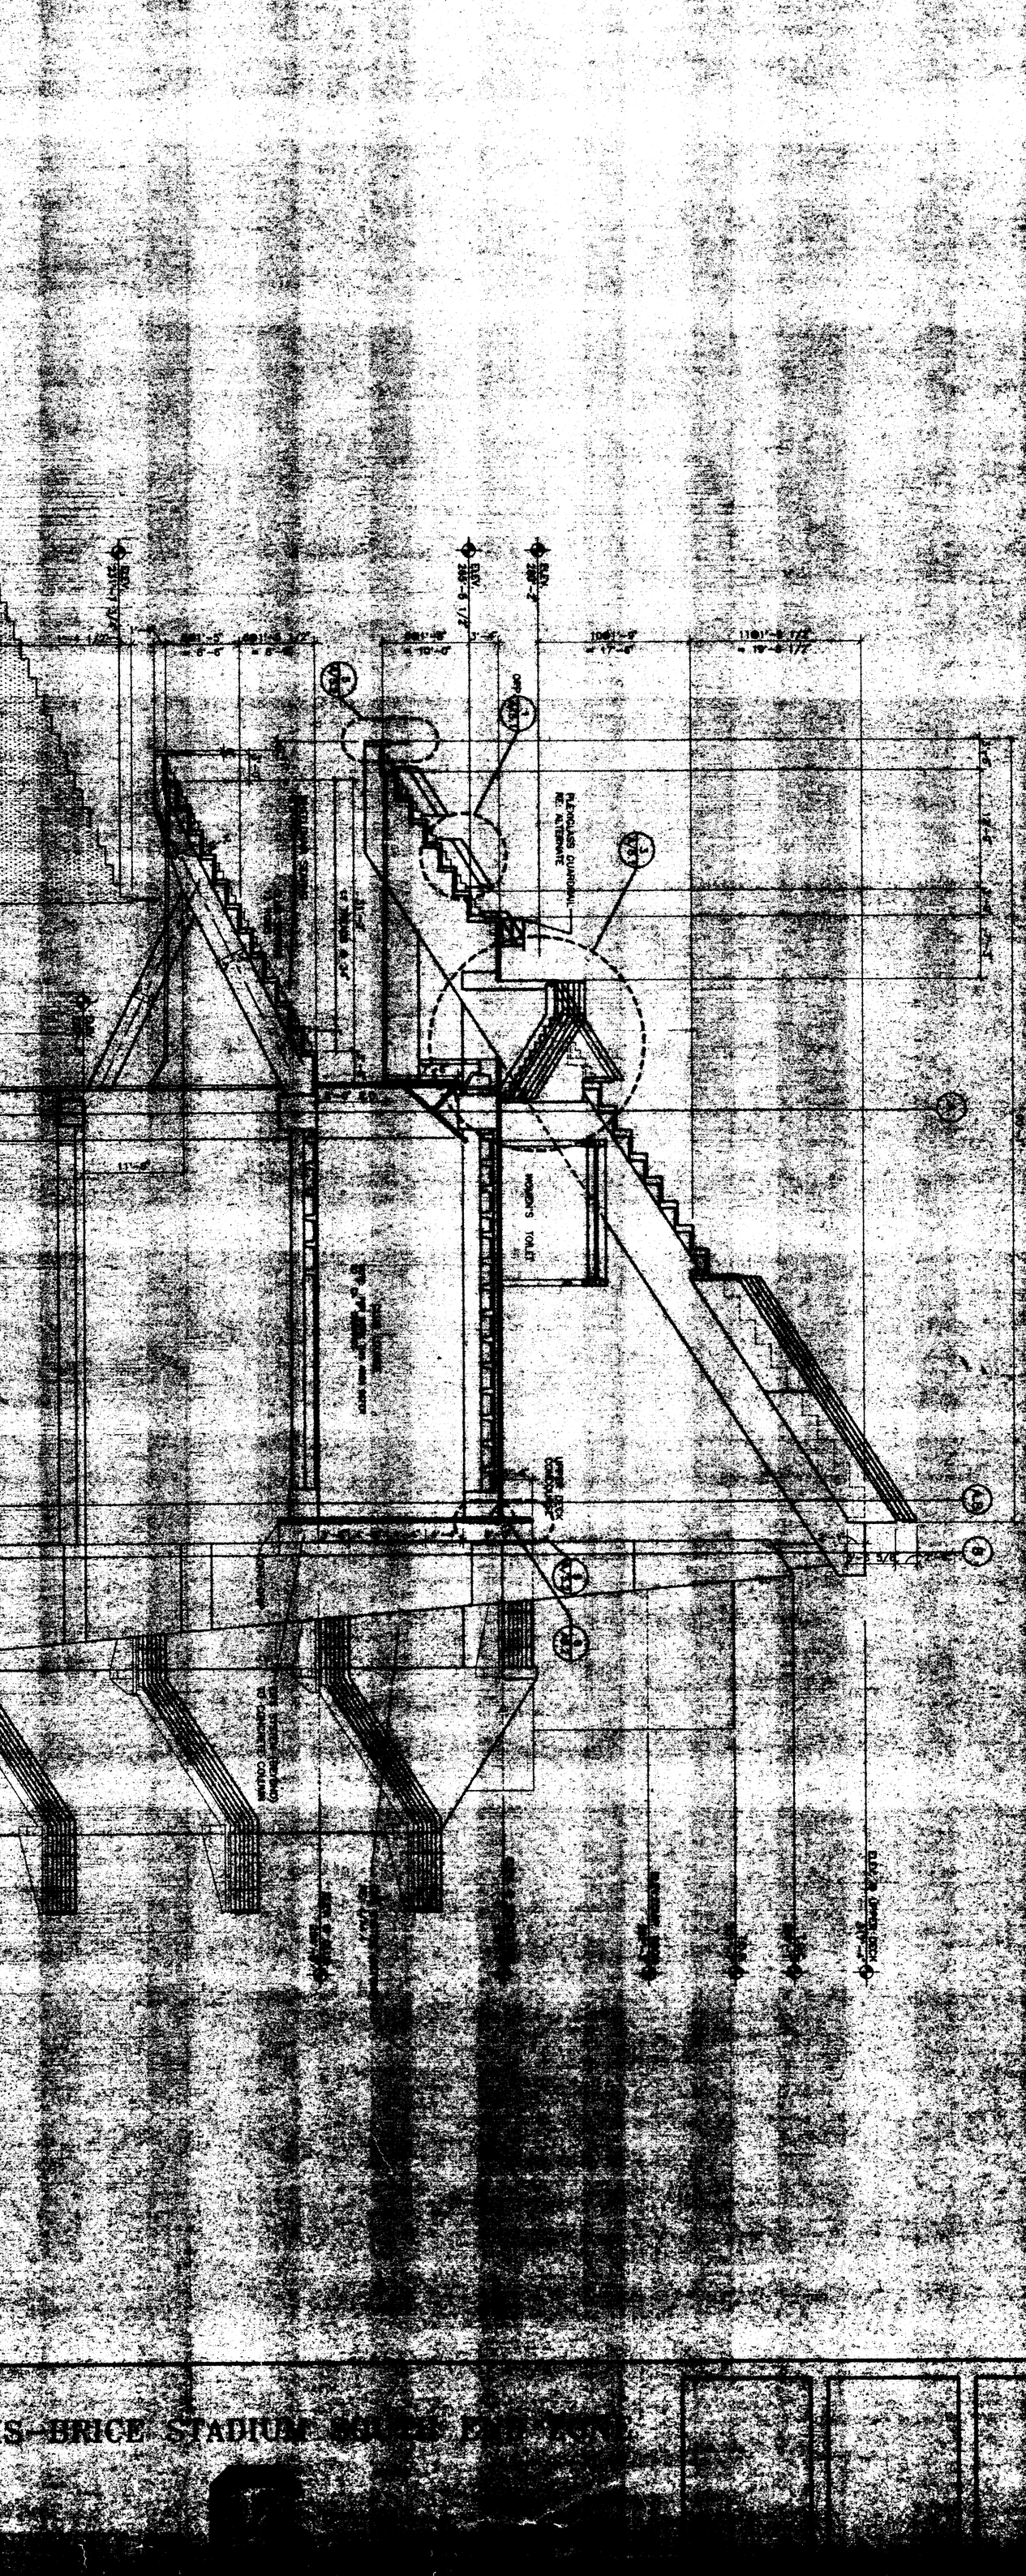

1 SECTION
3/32" =1'-0"

WILLIAMS-BRICE STADIUM