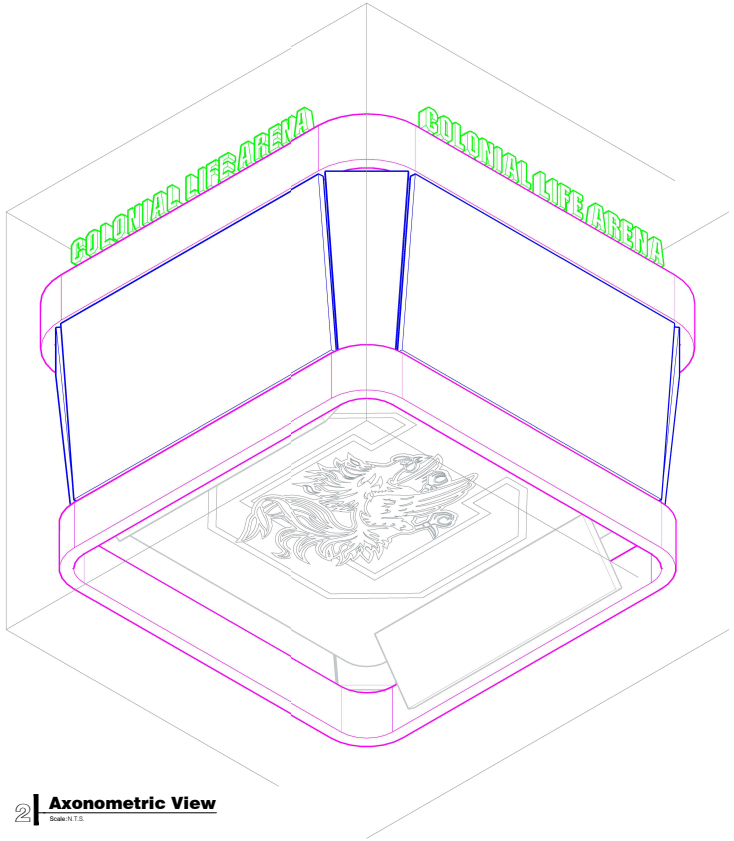

2 **Axonometric View**
Scale: N.T.S.

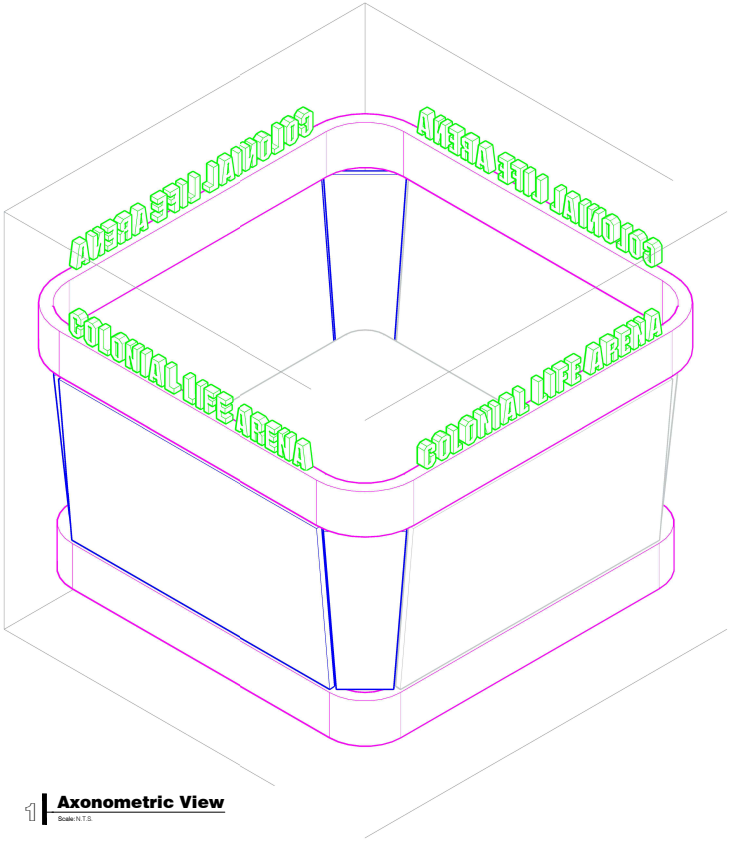

1 **Axonometric View**
Scale: N.T.S.

CAMPUS PLANNING
AND CONSTRUCTION
COLUMBIA, SC 29208

iD!BRi CONSULTING
DALLAS
15338 Wright Brothers Drive
Addison, TX 75001 USA
T: 1.972.239.1500
idibri.com

SEAL:

CHECKED BY:
ORIG. BY
DRAWN BY

DRAWN BY:
DATE

DATE: 24JAN17

DRAWING: TD1.52

BUILDING:

REV:	DESCRIPTION

PROJECT TITLE: Center Hung Video Details
Colonial Life Arena

University of South Carolina

SHEET:
TD1.52
OF

SHEET IN SET:
OF

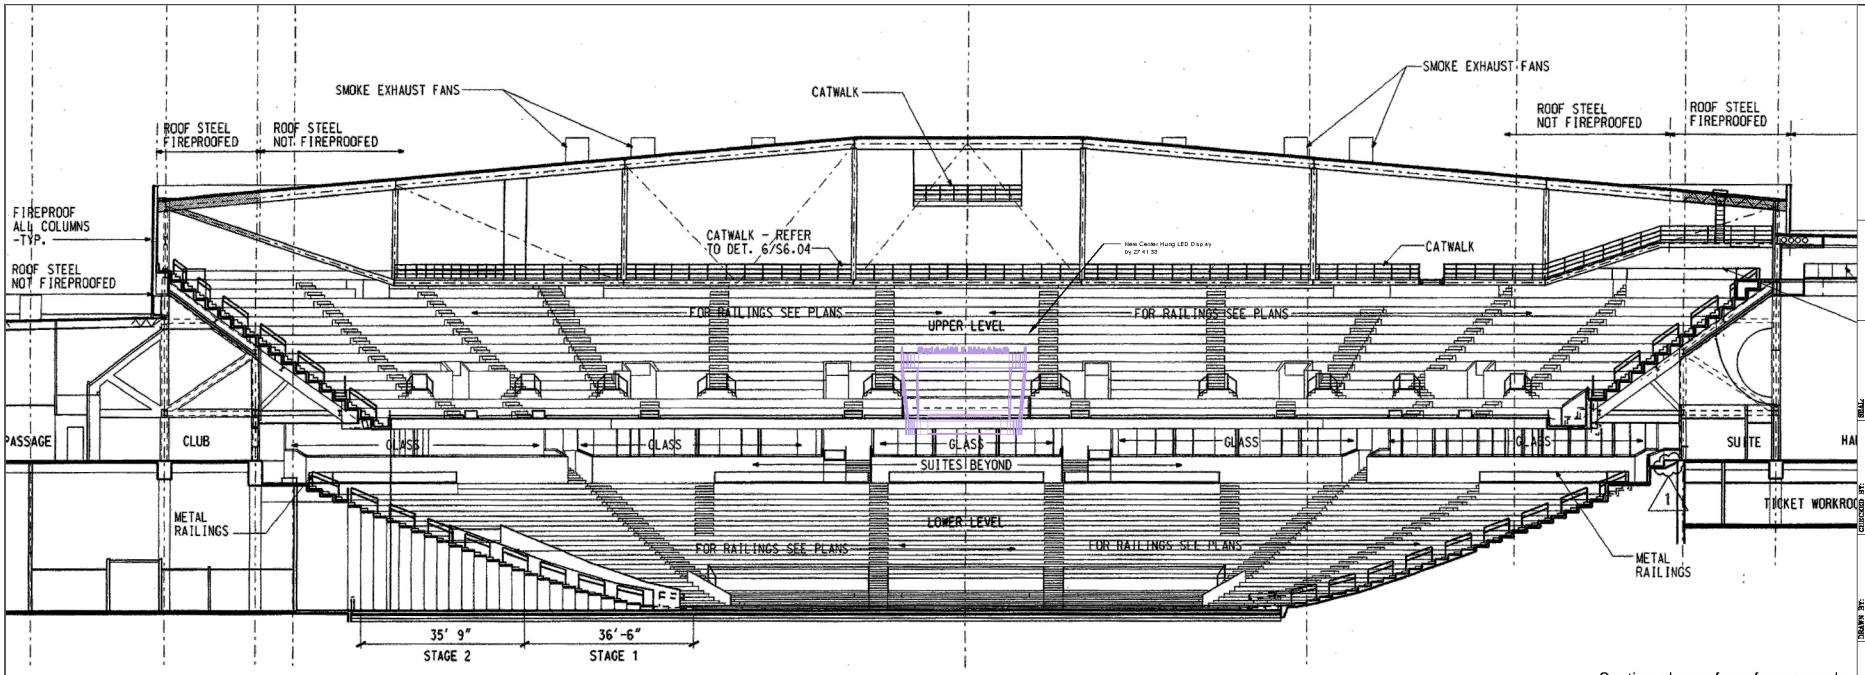

Section shown for reference only.

1 **Conceptual Section View**
Scale:N.T.S.

CAMPUS PLANNING AND CONSTRUCTION
COLUMBIA, SC 29208

iD!BRi

SCALE:

REV.	DRAWING:	DATE	DESCRIPTION	DRAWN BY	CHECKED BY:	DRAWN BY:	DATE	CHECK. BY	DRAWN BY
	TD3.01	24JAN17							

PROJECT TITLE: Overall Section Colonial Life Arena

University of South Carolina

SHEET:
TD3.01
OF

SHEET IN SET:
OF

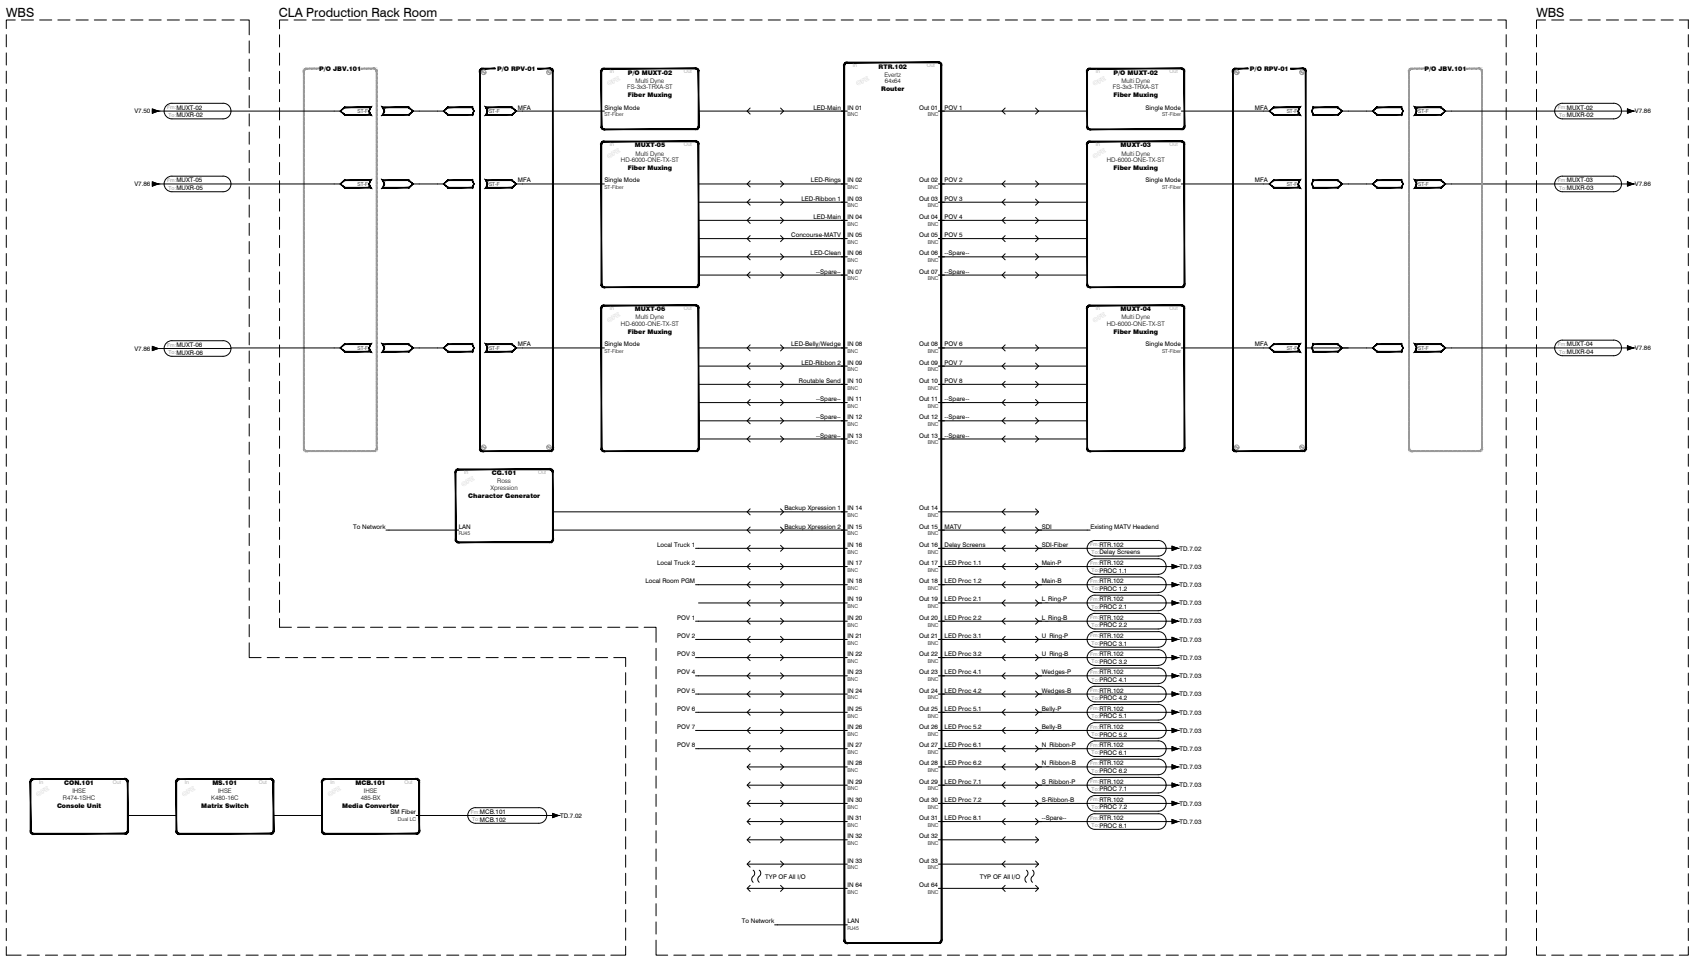

OWNER PROVIDED GEAR SHOWN FOR REFERENCE ONLY.

CAMPUS PLANNING AND CONSTRUCTION
COLUMBIA, SC 29208

iD!BRi CONSULTING
DALLAS
15338 Wright Brothers Drive
Addison, TX 75001 USA
T: 1.972.231.1500
idibri.com

SEAL:

CHECKED BY:		DRAWN BY:		DATE:		BUILDING:	
GRID. BY		DRAWN BY		DATE	24JAN17	REV.	DESCRIPTION

DRAWING: TD7.01

PROJECT TITLE: Concept Schematics

University of South Carolina

SHEET: TD7.01 OF

SHEET IN SET: OF