These drawings are the property of Watson Tate Savory, Inc. and may not be used in a whole or in part without written consent of the architects and any infringement is subject to legal action.

NOTE:
THE PROPOSED OPENING IS NOT SQUARE SO CONTRACTOR SHALL VERIFY ALL DIMENSIONS PRIOR TO CUTTING THE EXISTING FLOOR SYSTEM.

CARE SHALL BE TAKEN DURING THE REMOVAL OF CONCRETE FROM UPPER LEVEL TO AVOID AVOID DAMAGE TO NEW OPENING AND FLOOR BELOW.

THE EXISTING FLOOR IS A PAN JOIST SYSTEM WHICH CONSISTS OF RIB BEAMS WITH A 30 INCH SPACE BETWEEN. THE 30 INCH SPAN BETWEEN THE RIBS CONSISTS OF A 3" +/- SLAB WHICH MAY BREAK OFF AROUND THE PERIMETER OF THE OPENING THEREBY REQUIRING A REPAIR TO THE FLOOR.

THERE MAY BE SOME ANGLES REQUIRED AROUND THE OPENING PERIMETER DEPENDING ON THE PERIMETER SLAB AND HANDRAIL ATTACHMENTS.

NOTE:
ARCHITECT TO APPROVE CUT AREA PRIOR TO START OF DEMOLITION.

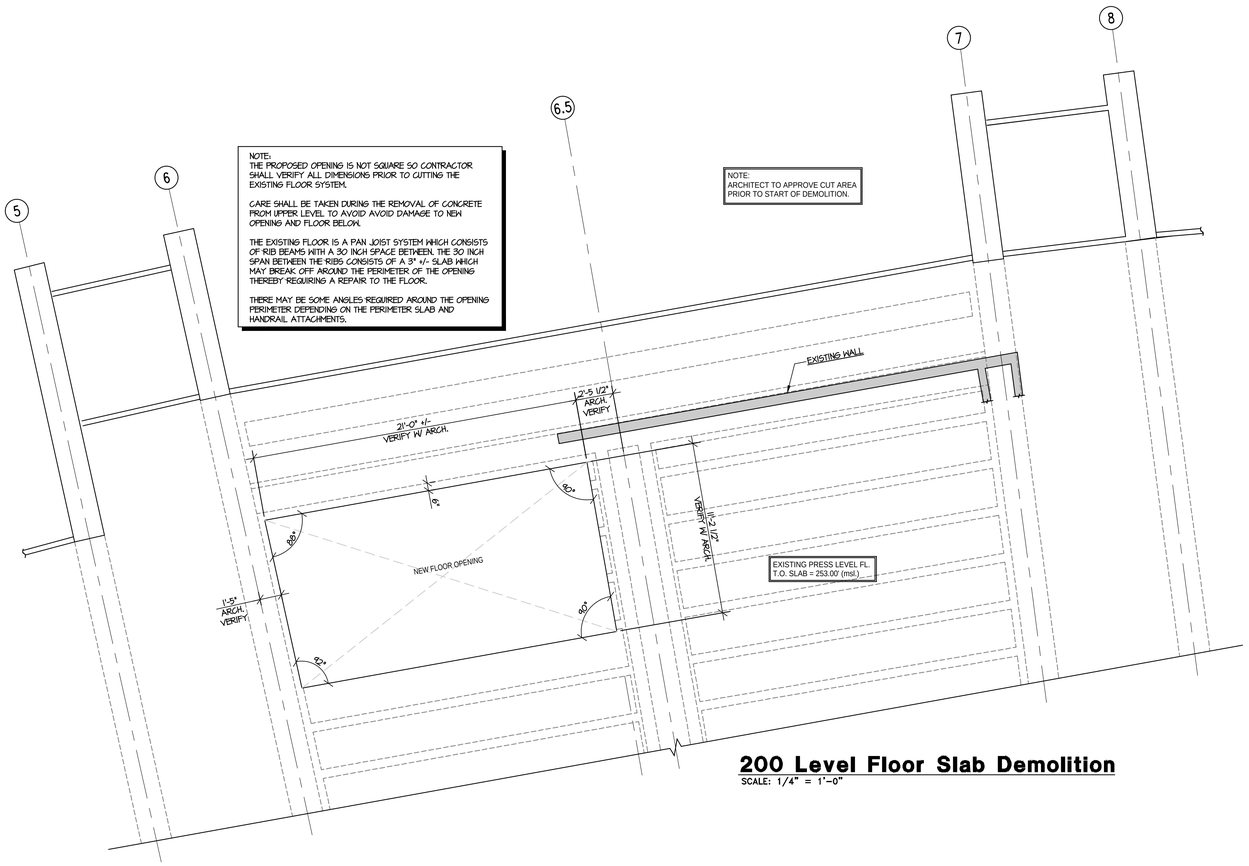

200 Level Floor Slab Demolition

SCALE: 1/4" = 1'-0"

ARCHITECTURE
INTERIORS
PLANNING

WTS
WATSON TATE SAVORY

WILLIAMS-BRICE STADIUM 100 LEVEL AND
SUITE 207 RENOVATIONS

SOUTH CAROLINA REGISTERED PROFESSIONAL ENGINEER No. 11150 03/29/17 KENNETH WILLIAM TIMMERMAN

SOUTH CAROLINA TIMMERMAN STRUCTURAL ENGINEERING GROUP No. 5537 CERTIFICATE OF AUTHORIZATION

ISSUE DATE: MARCH 22, 2017
PHASE: CONSTRUCTION DOCUMENTS

#	DATE	REVISION

200 LEVEL FLOOR SLAB DEMOLITION WORK

Timmerman Group
Structural Engineering
580 Chris Drive, West Columbia S.C. 29169 Ph. 803.791.4511 Fax 803.791.4522
This drawing and the design shown is the property of TIMMERMAN STRUCTURAL ENGINEERING GROUP. The reproduction or the use of any detail or design shown in this drawing without their written consent will be subject to legal action. © 2017

TSEG JOB # 17-149
Designed By: KWT
Drawn By: NDJ
Date: 3/27/17
Checked By: KWT

STATE PROJECT NO. 1702
WTS PROJECT NO.

S1.0D
SHEET