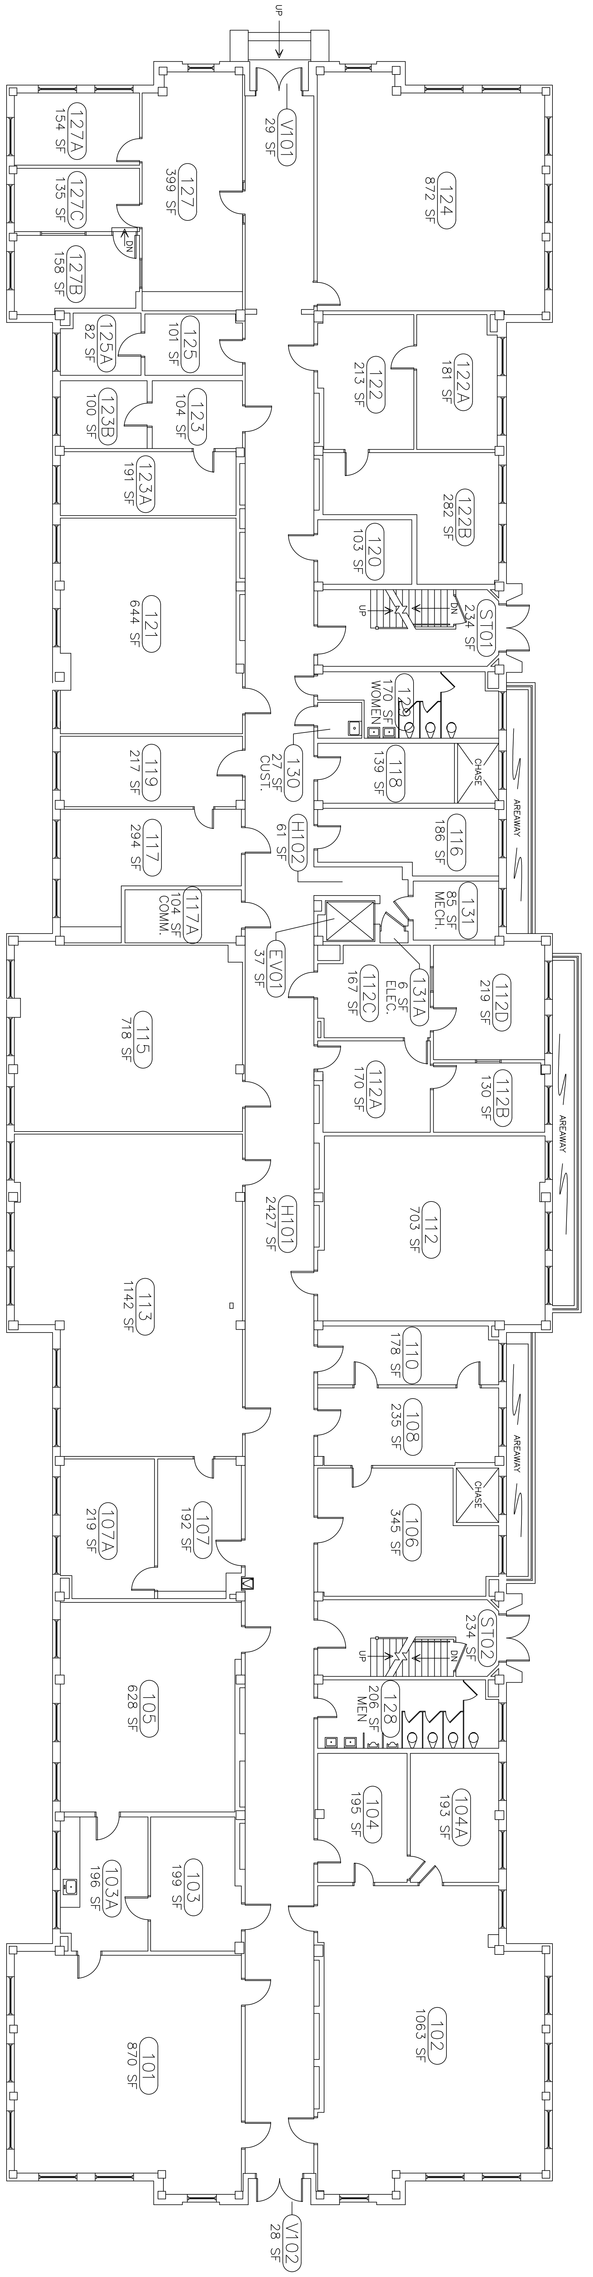

N

1 / A2 FIRST FLOOR PLAN – 060

SCALE: 1/8" = 1'-0"

FIELD VERIFY DRAWING

SHEET: A2

SHEET IN SET: 2 OF 5

PROJECT TITLE: SQFT PLAN – FIRST FLOOR
LECONTE COLLEGE

University of South Carolina

BUILDING:	DRAWING:	DATE:	DRAWN BY:	CHECKED BY:
060	SF1	06JAN88	JSG	---

REV.	DESCRIPTION	DATE	ORIG. BY	DRAWN BY
2	UPDATED PER 2004 ISES CORP. SURVEY & 2006 BUILDING SERVICES RENOVATIONS	05SEP06		
3	UPDATED PER LATEST WALK THROUGH	31AUG07		
4	DRAWING CONVERTED BY ACAD-PLUS FOR FAMISCAD	26MAR08		
5	UPDATED PER LATEST WALK THROUGH TO VERIFY RECENT CLASSROOM ENHANCEMENTS	22OCT13		
6	UPDATED PER LATEST WALK THROUGH	16OCT14		

SEAL:

SEAL:

CAMPUS PLANNING
AND CONSTRUCTION
COLUMBIA, SC 29208