UofSC Aiken Parking Lot Seal Coating/Restriping
Project Number FP00000345

FOR MULTIPLE

USC-A
PARKING LOTS

LOCATED IN THE CITY OF AIKEN
AIKEN COUNTY, SOUTH CAROLINA
SCALE : 1" = 100' DATE : JUNE 1, 2020

PREPARED FOR:

UNIVERSITY OF SOUTH CAROLINA AIKEN

471 University Pkwy, Aiken, SC 29801

PREPARED BY :

HASS & HILDERBRAND, Inc.

POST OFFICE BOX 3276
133 GREENVILLE STREET, SW
AIKEN, S.C. 29802 (803) 649-1316

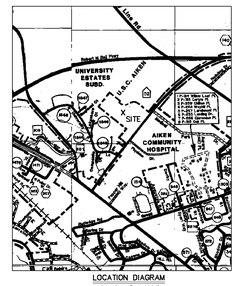

LOCATION DIAGRAM
SCALE : 1" = 2000'

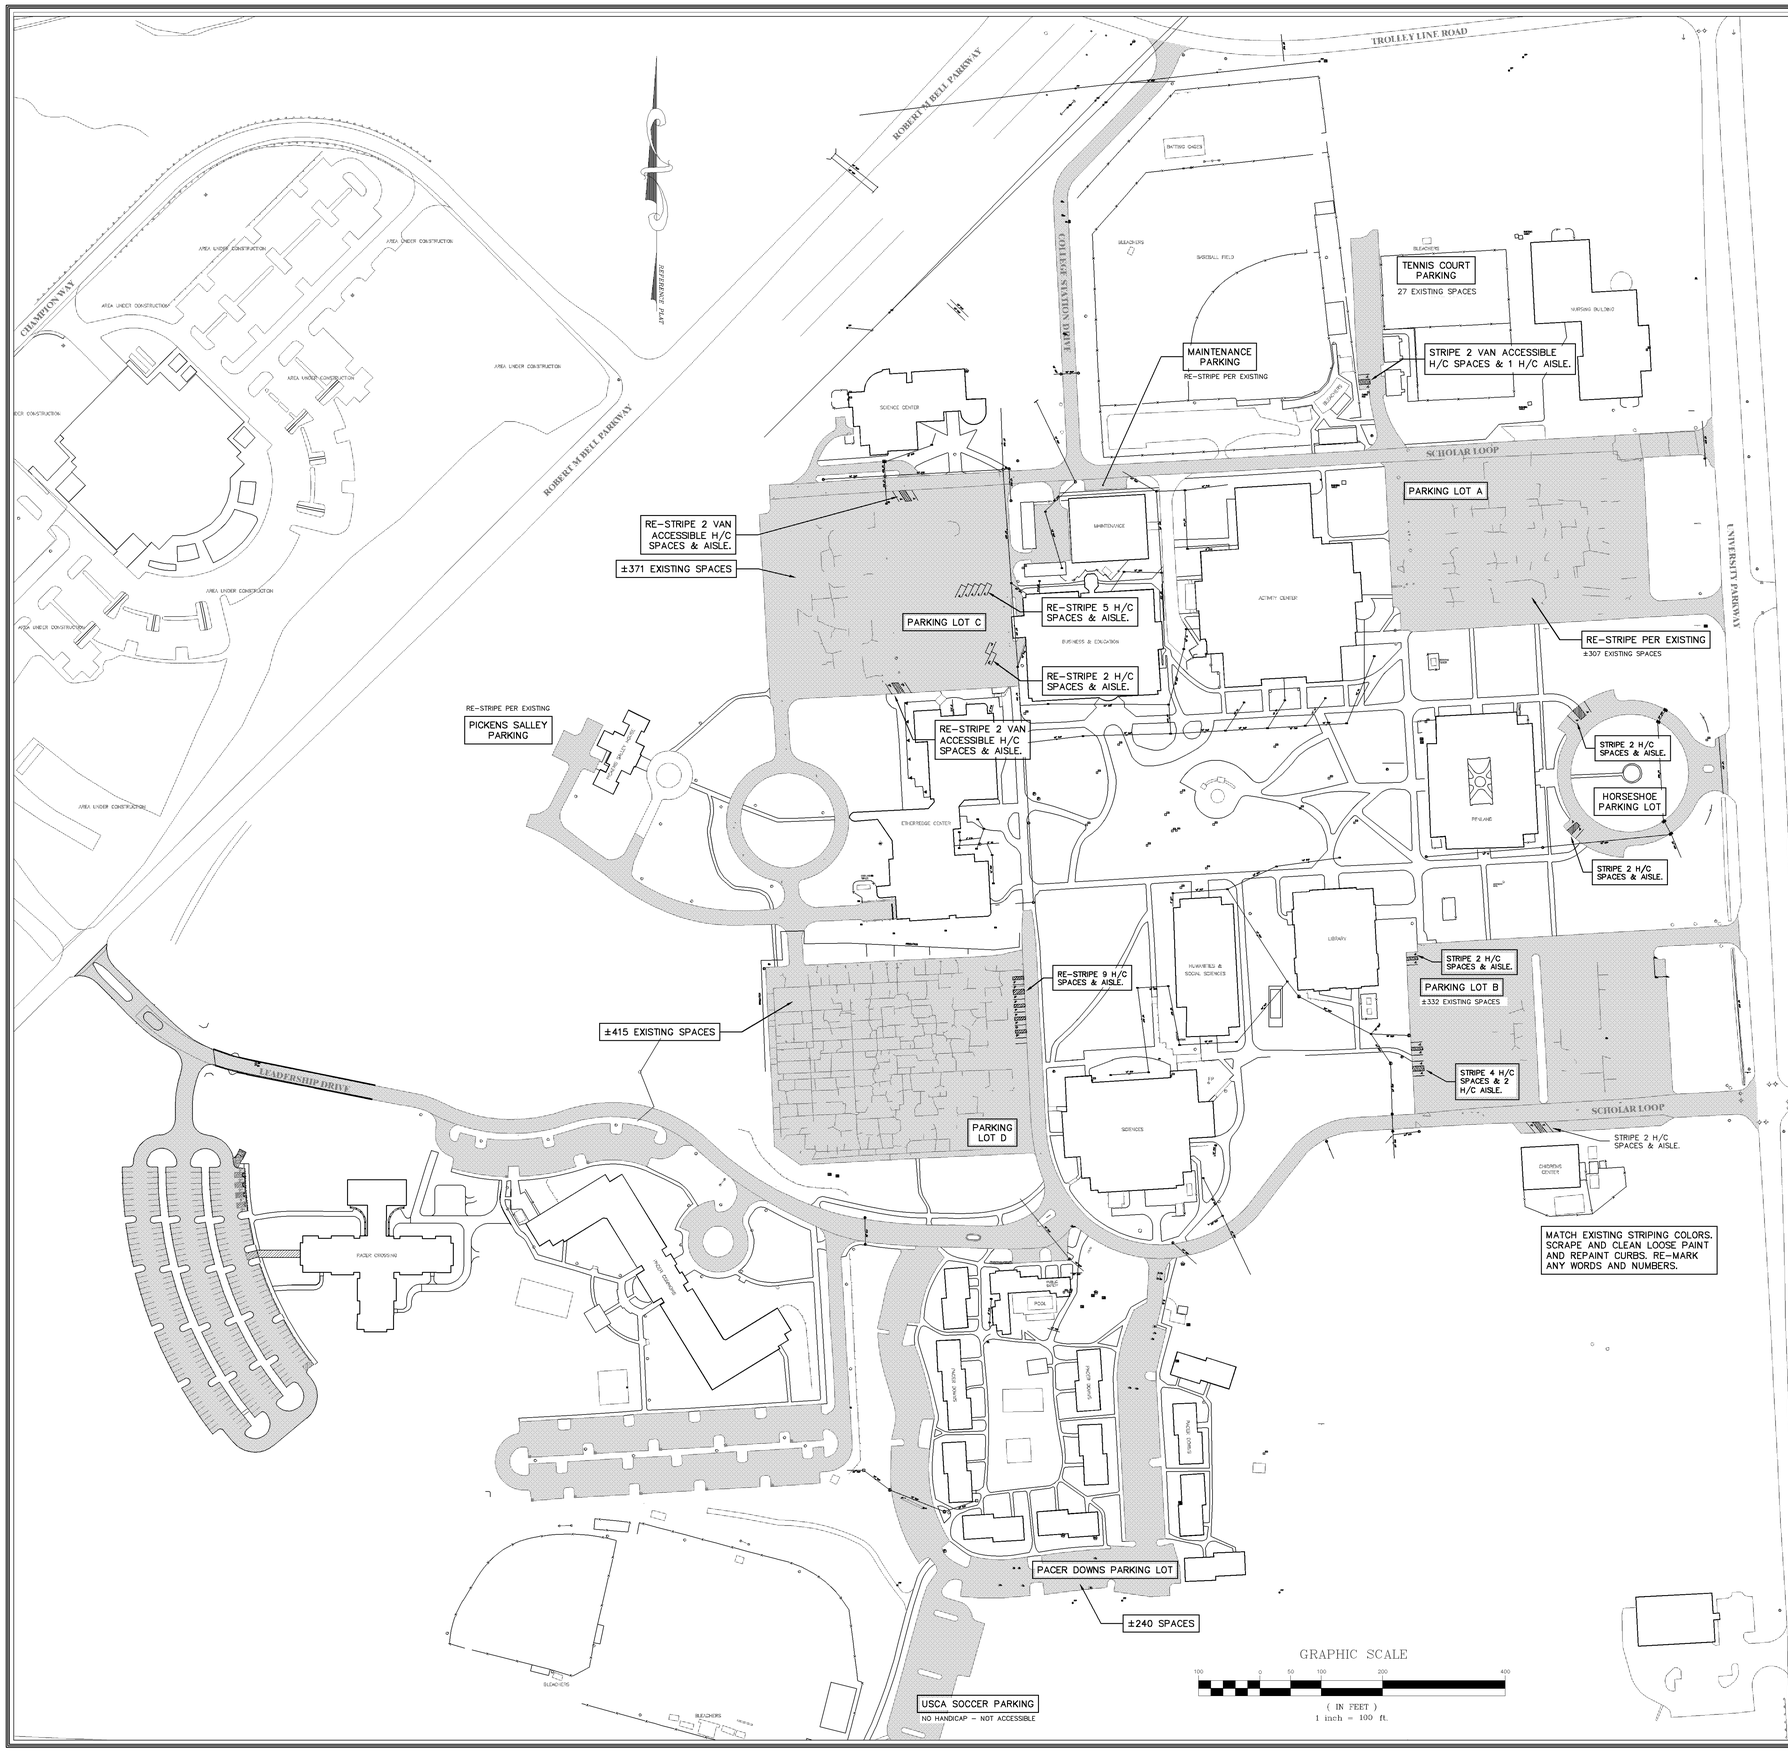

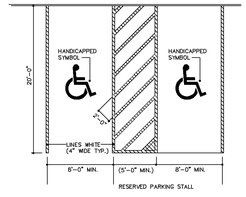

TYPICAL PARKING STALL MARKINGS
NOT TO SCALE

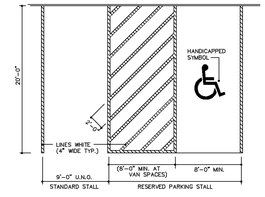

TYPICAL PARKING STALL MARKINGS
NOT TO SCALE

HH No. 06735