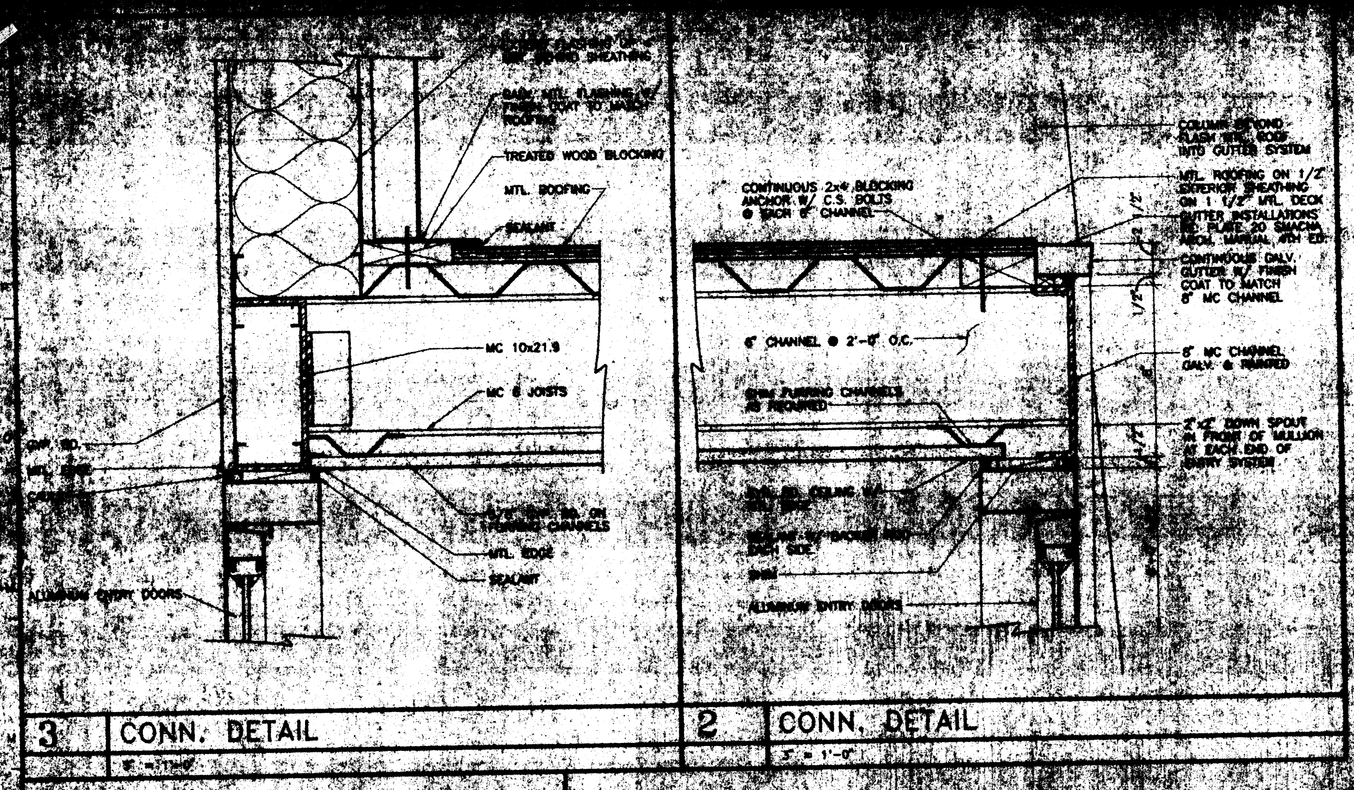

3 CONN. DETAIL
6" = 1'-0"

2 CONN. DETAIL
3" = 1'-0"

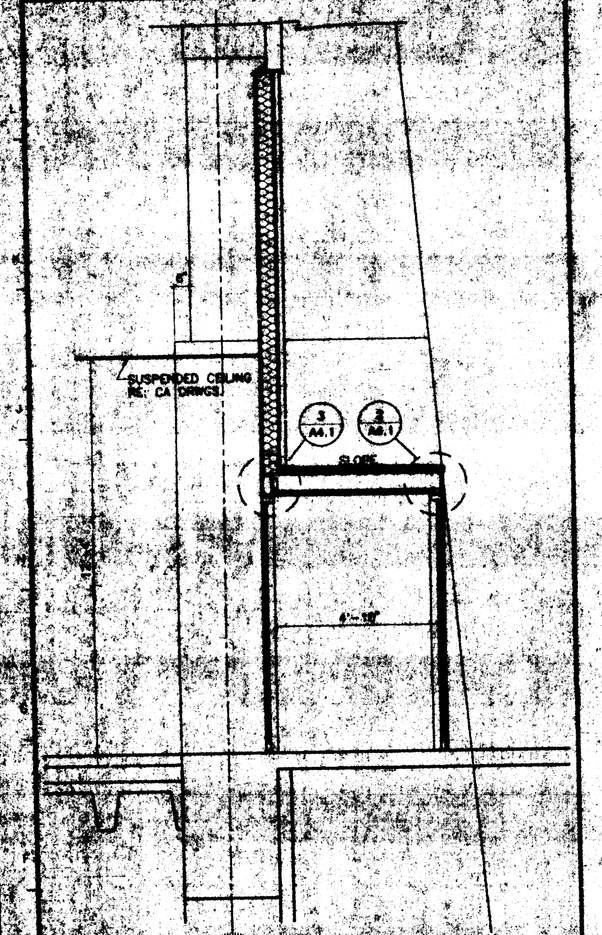

4 SECTION @ VESTIBULE
1 1/8" = 1'-0"

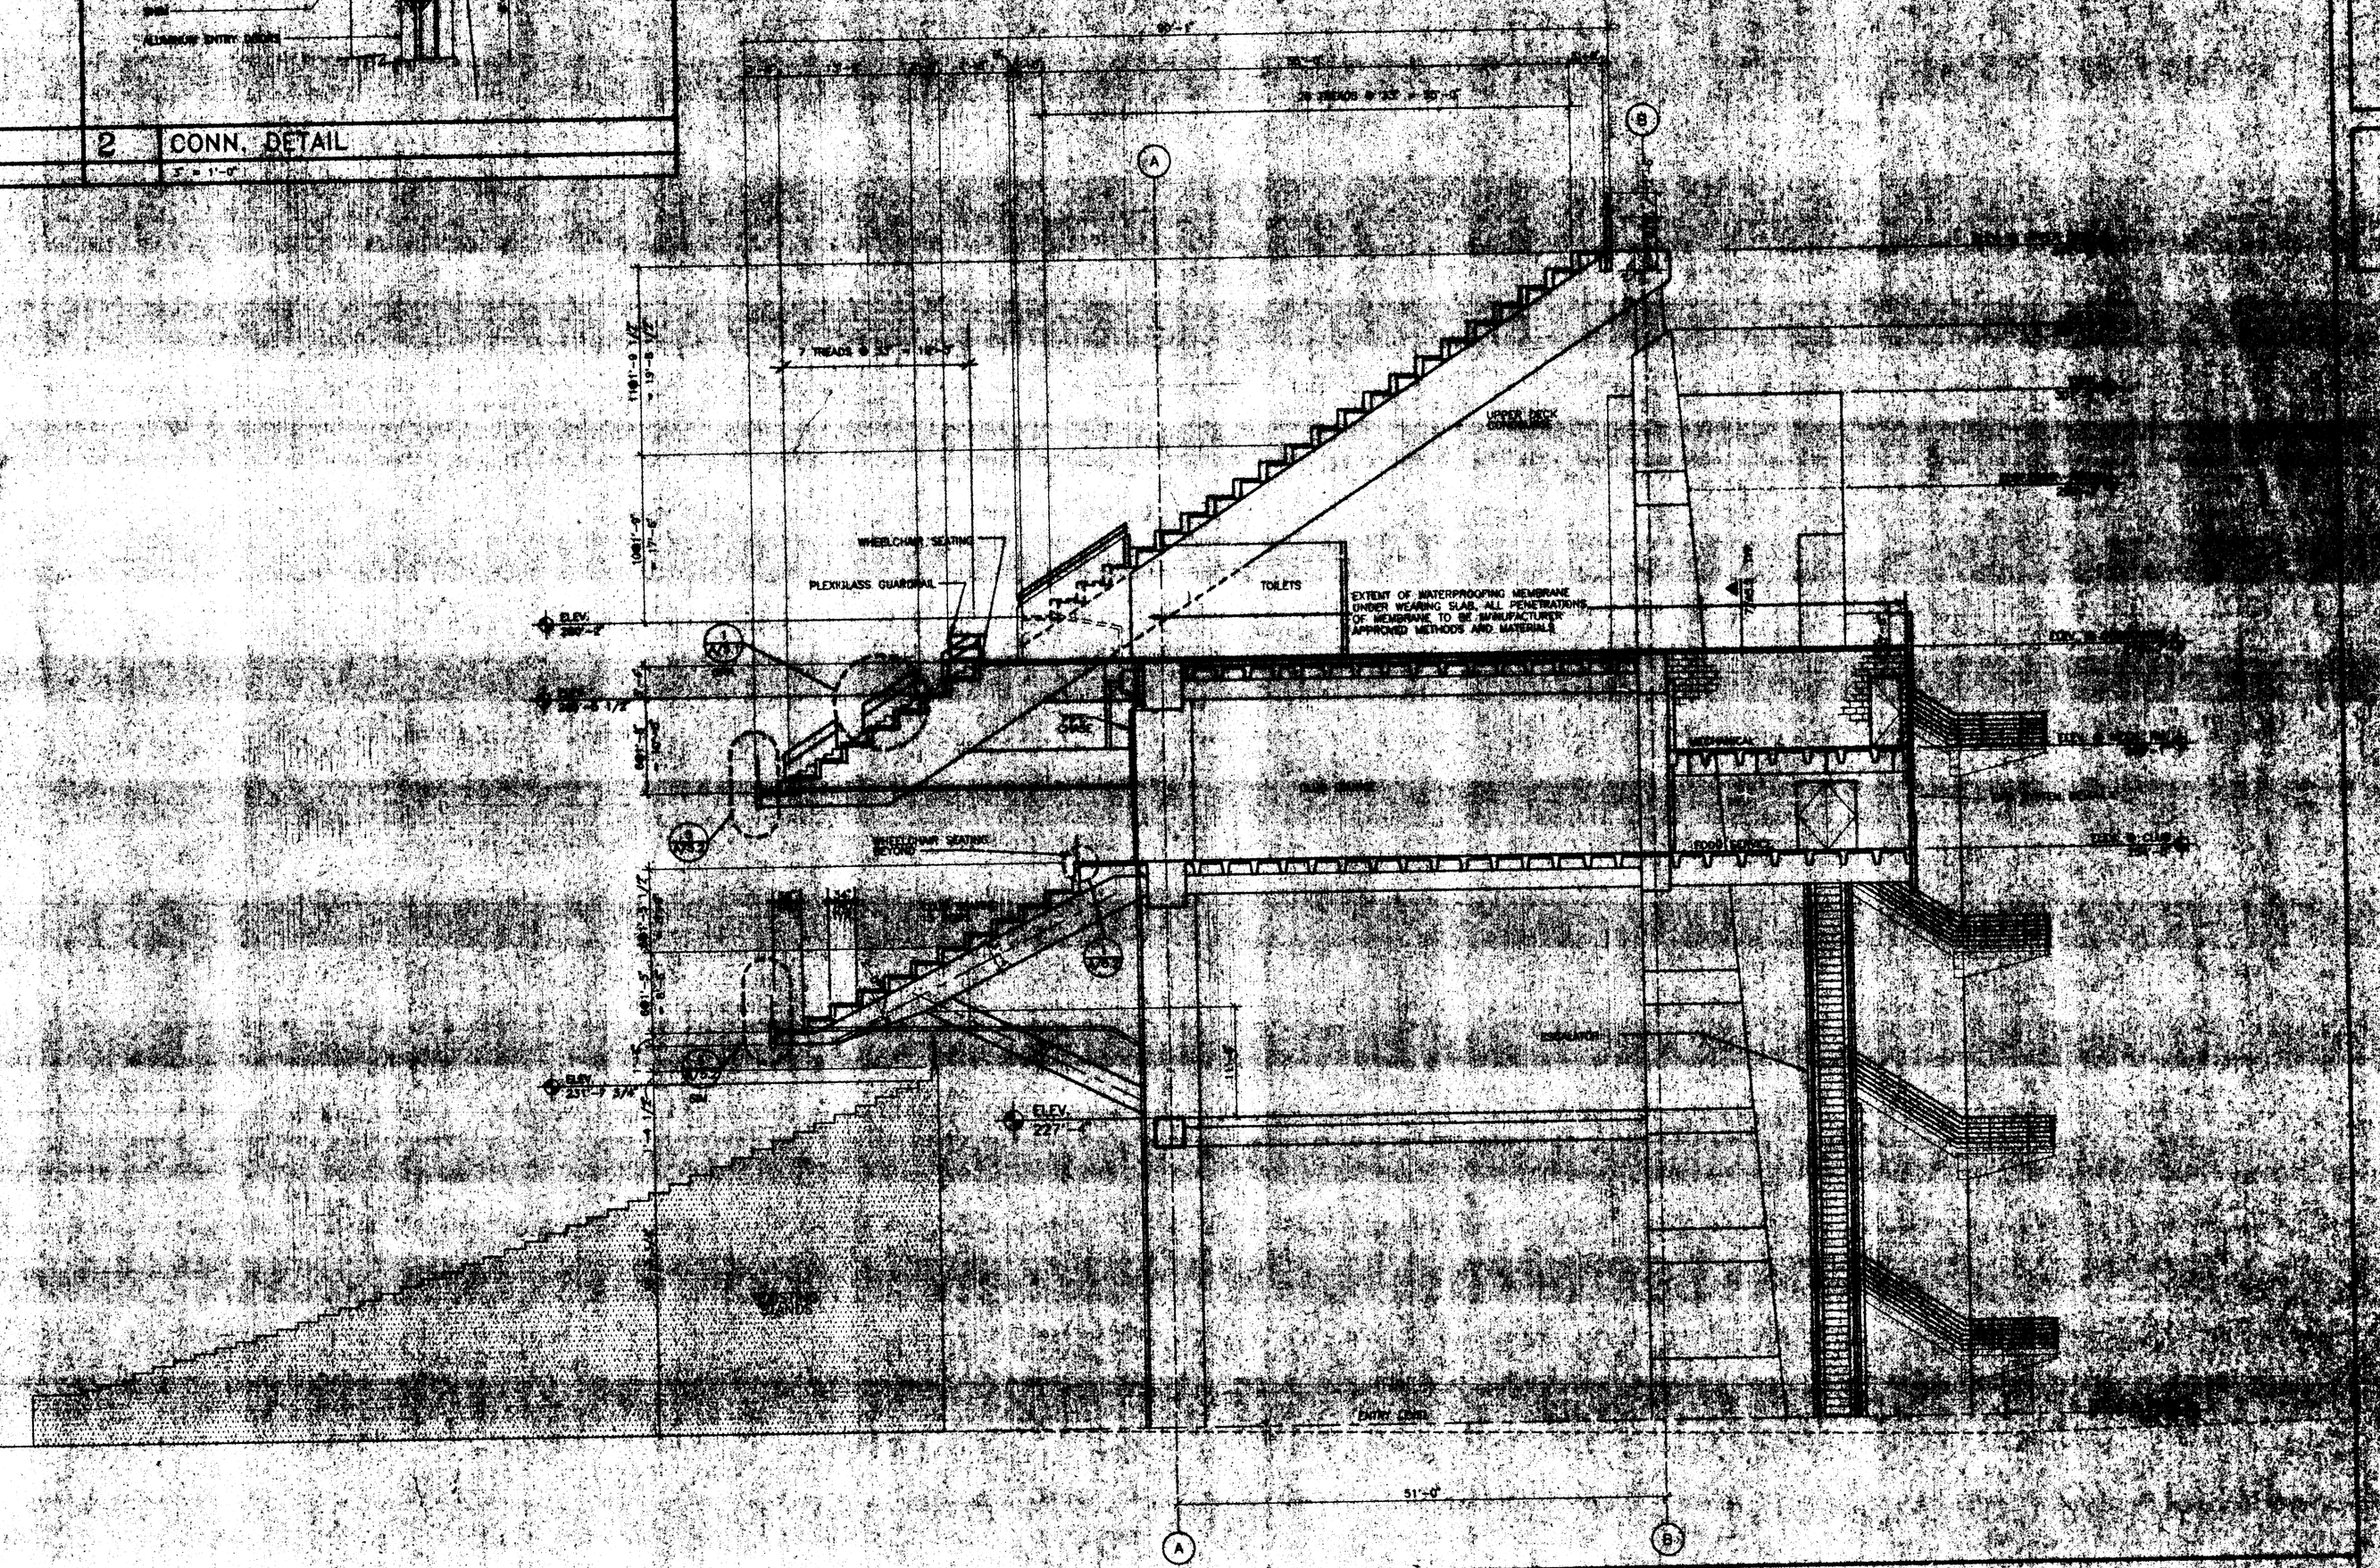

1 BUILDING SECTION
1/8" = 1'-0"

WILLIAMS-BRUCE STADIUM

A